NOTE: Parcel 67 assigned to a portion of Palolo Stream Flood Control, Unit II as acquired by the City & County of Honolulu.

Area of Par. 67: 4661 ft

Road Pars:	Area
1	2396 ft
R-1	256
2	369 ft
3-A	29 ft
3-B	120 ft
R-2	
4	259 ft
5	1,459 ft
6	

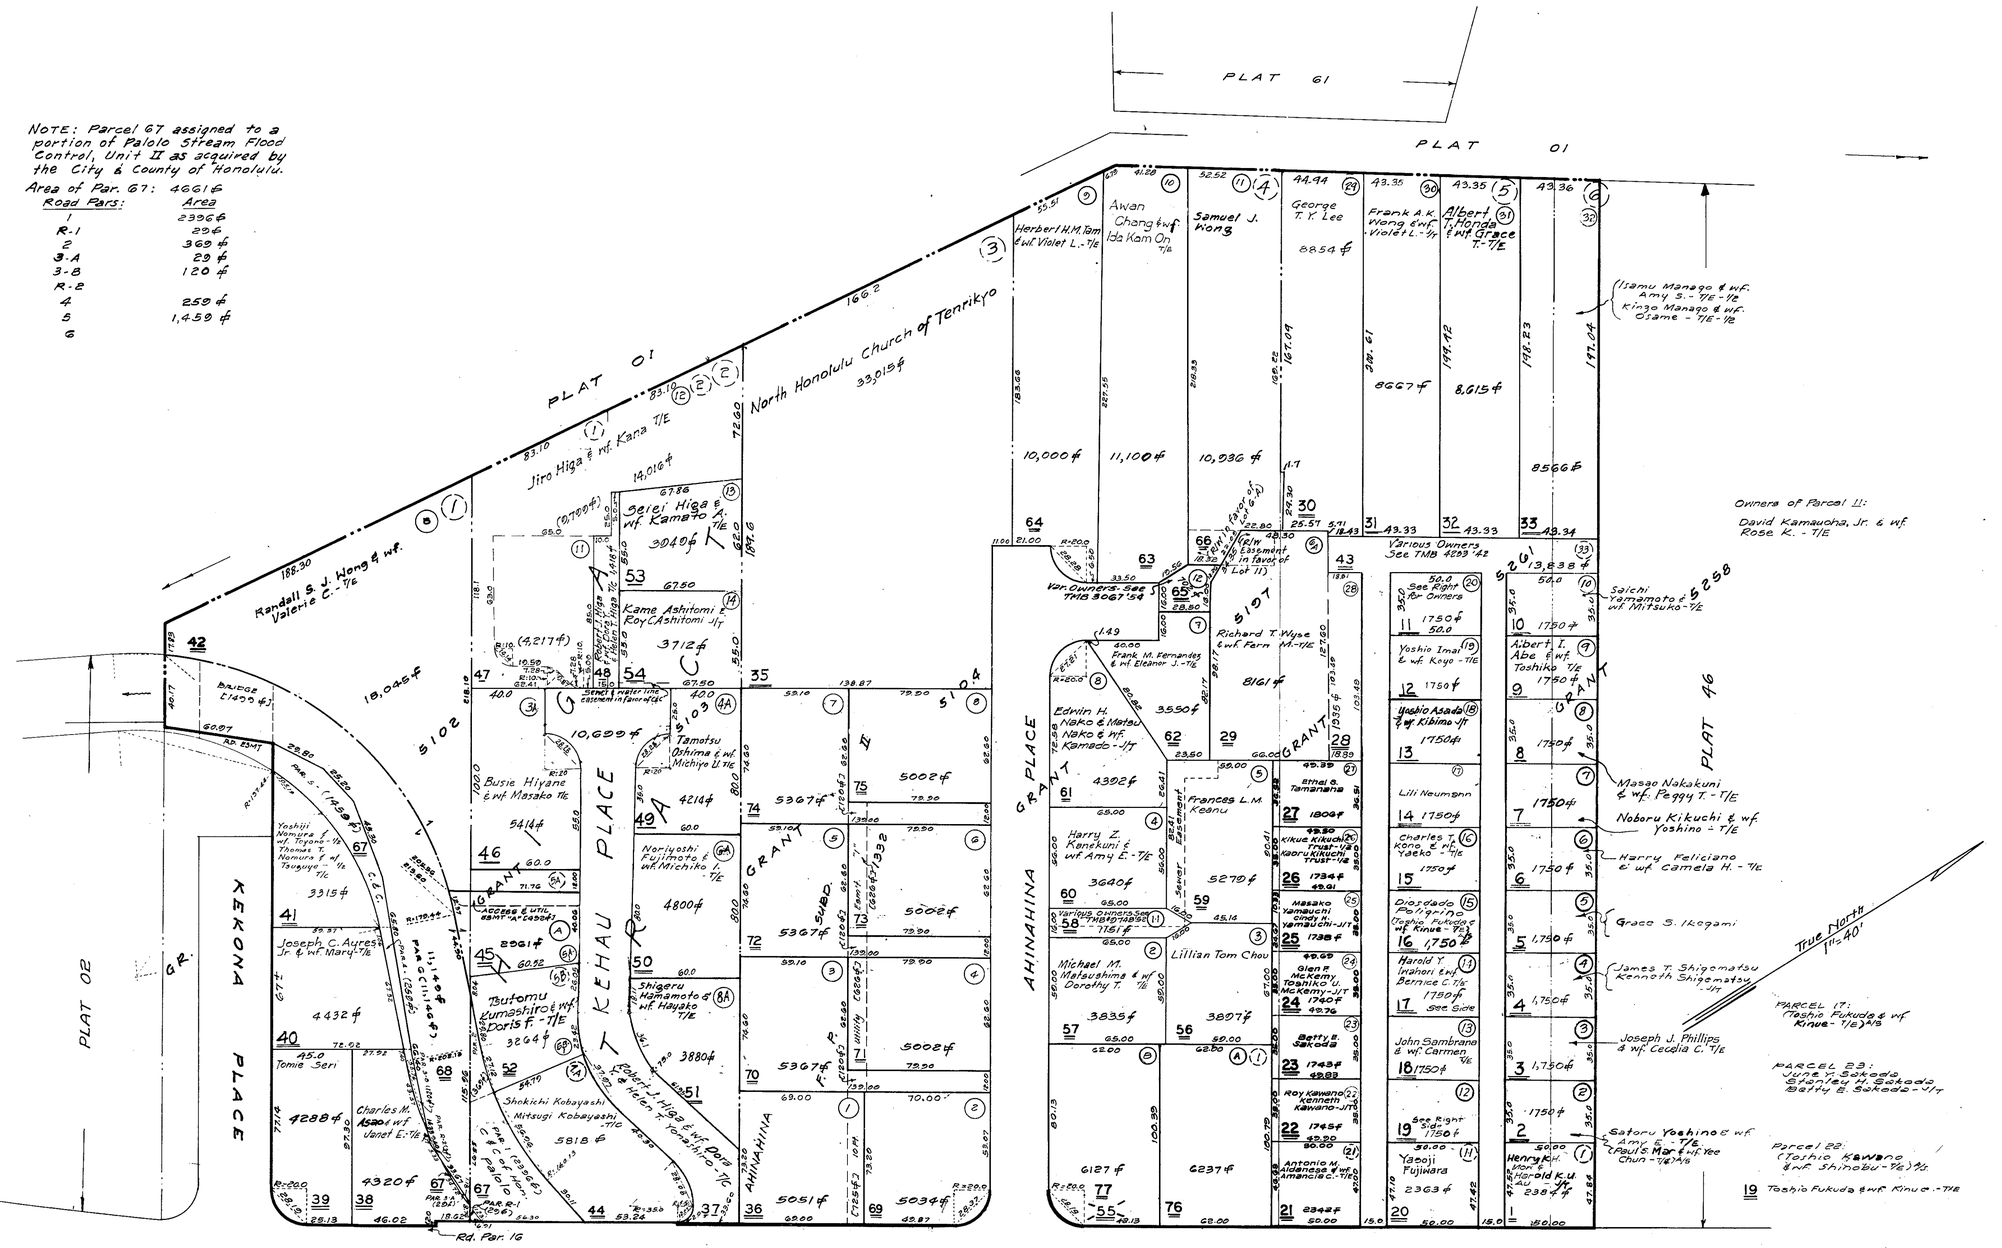

Note: All lots owned by Ellen B. Williams unless otherwise noted.

NOTE: Parcels 36, 68, 70, 71, 72, 73, 74, 75, owned by Budget Realty, Ltd.

Dwg. No. 1012
By: RR & RB 11/32
Source: Taxation Maps Bureau

FIRST DIVISION		
ZONE	SEC.	PLAT
3	3	45
CONTAINING	PARCELS	

Scale: 1 in. = 40 ft.