Back To Section Map

4 3 47

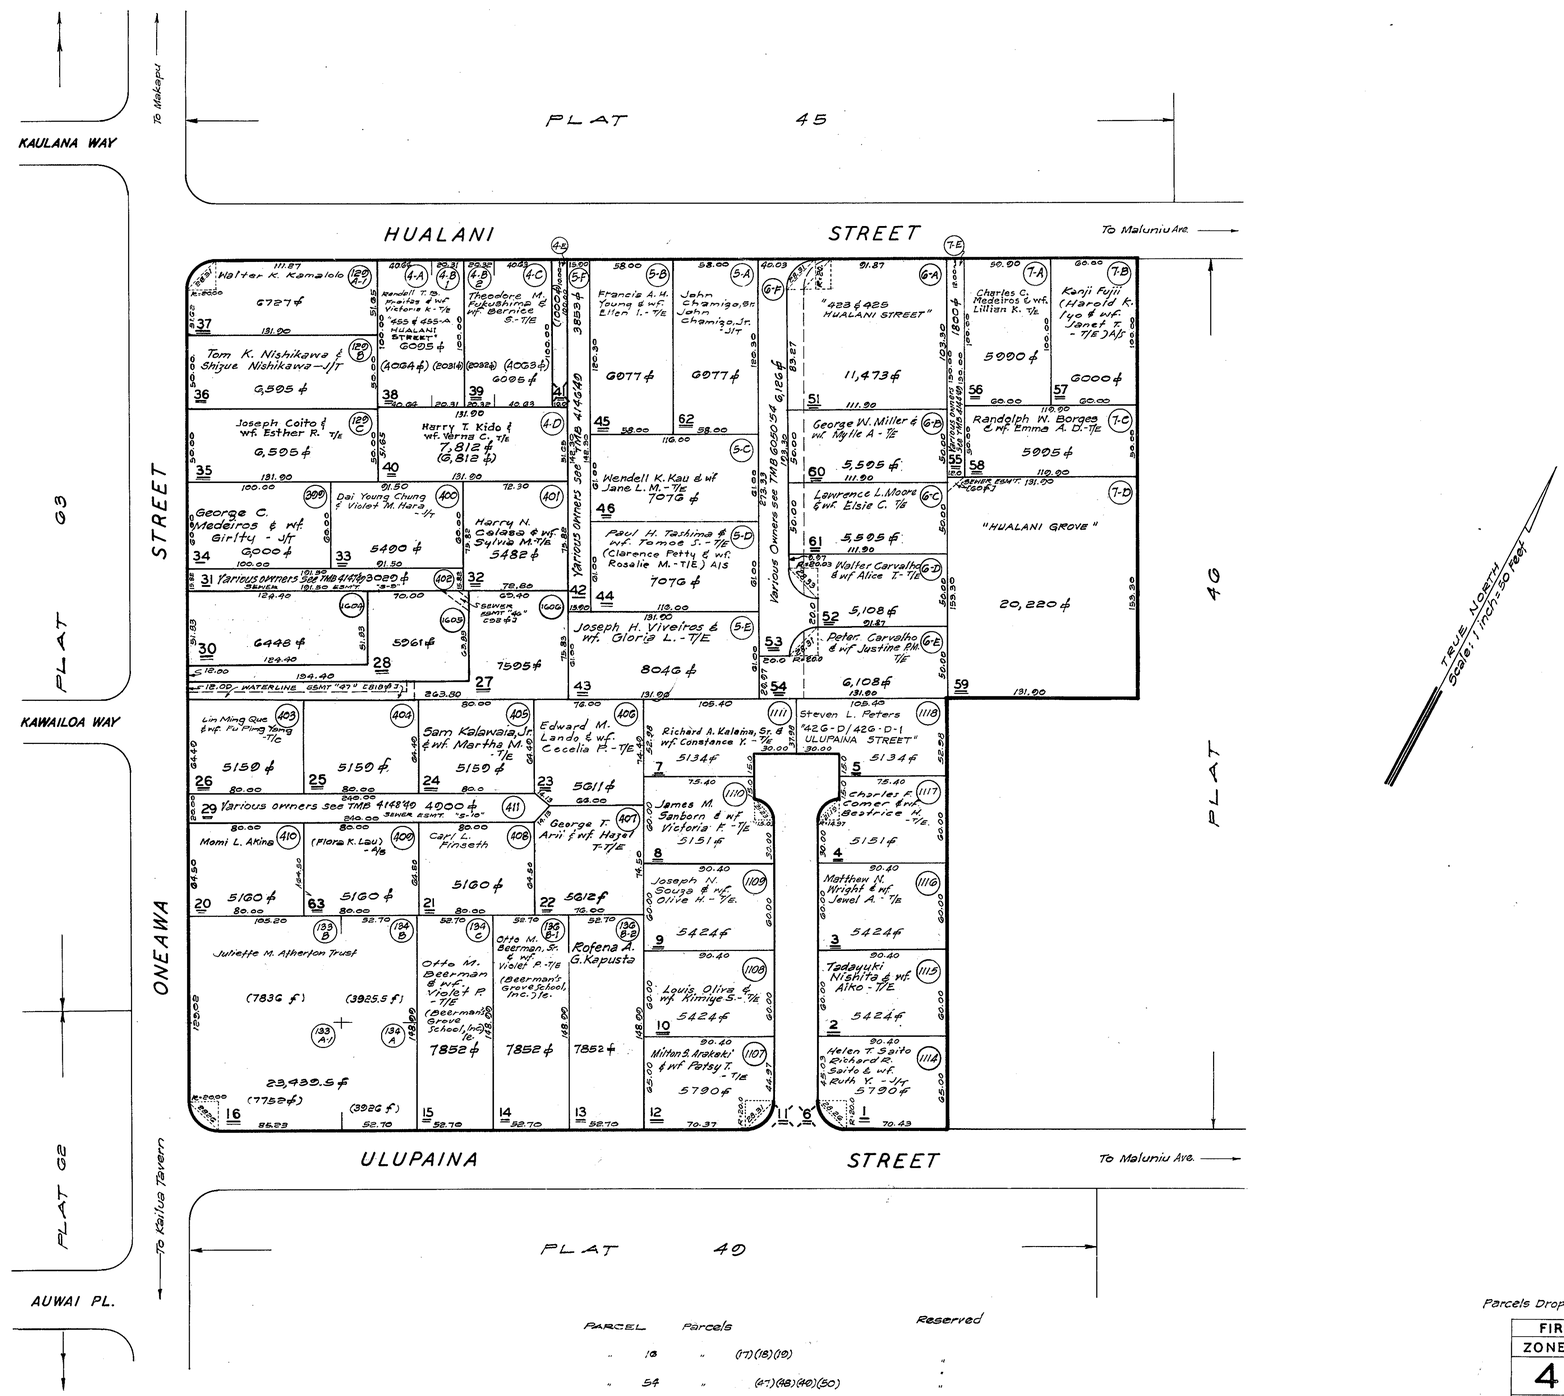

Parcels Dropped: (6, 11, - in road), 41,

PARCEL	Parcels	Reserved
" 13	" (17)(18)(19)	"
" 54	" (47)(48)(49)(50)	"

FIRST		DIVISION
ZONE	SEC.	PLAT
4	3	47
CONTAINING		PARCELS
SCALE: 1IN. = 50 FT.		

POR. KAILUA COCONUT GROVE TRACT (LD. CT. APP. 495) KAILUA (POR. 4-3-28) OAHU

SUBJECT TO CHANGE

Dwg. No.: 3804
Source: Por. Ld. Ct. App. 495 - Taxation Maps Bureau Data
By: RKB Traced by SL - July 2, 1949

JAN 5 1968
2 1969
JAN 8 1969
SEP 11 1972
OCT 16 1973
JUN 14 1974
FEB 5 1975
MAR 11 1975
MAY 13 1983