Back To Section Map

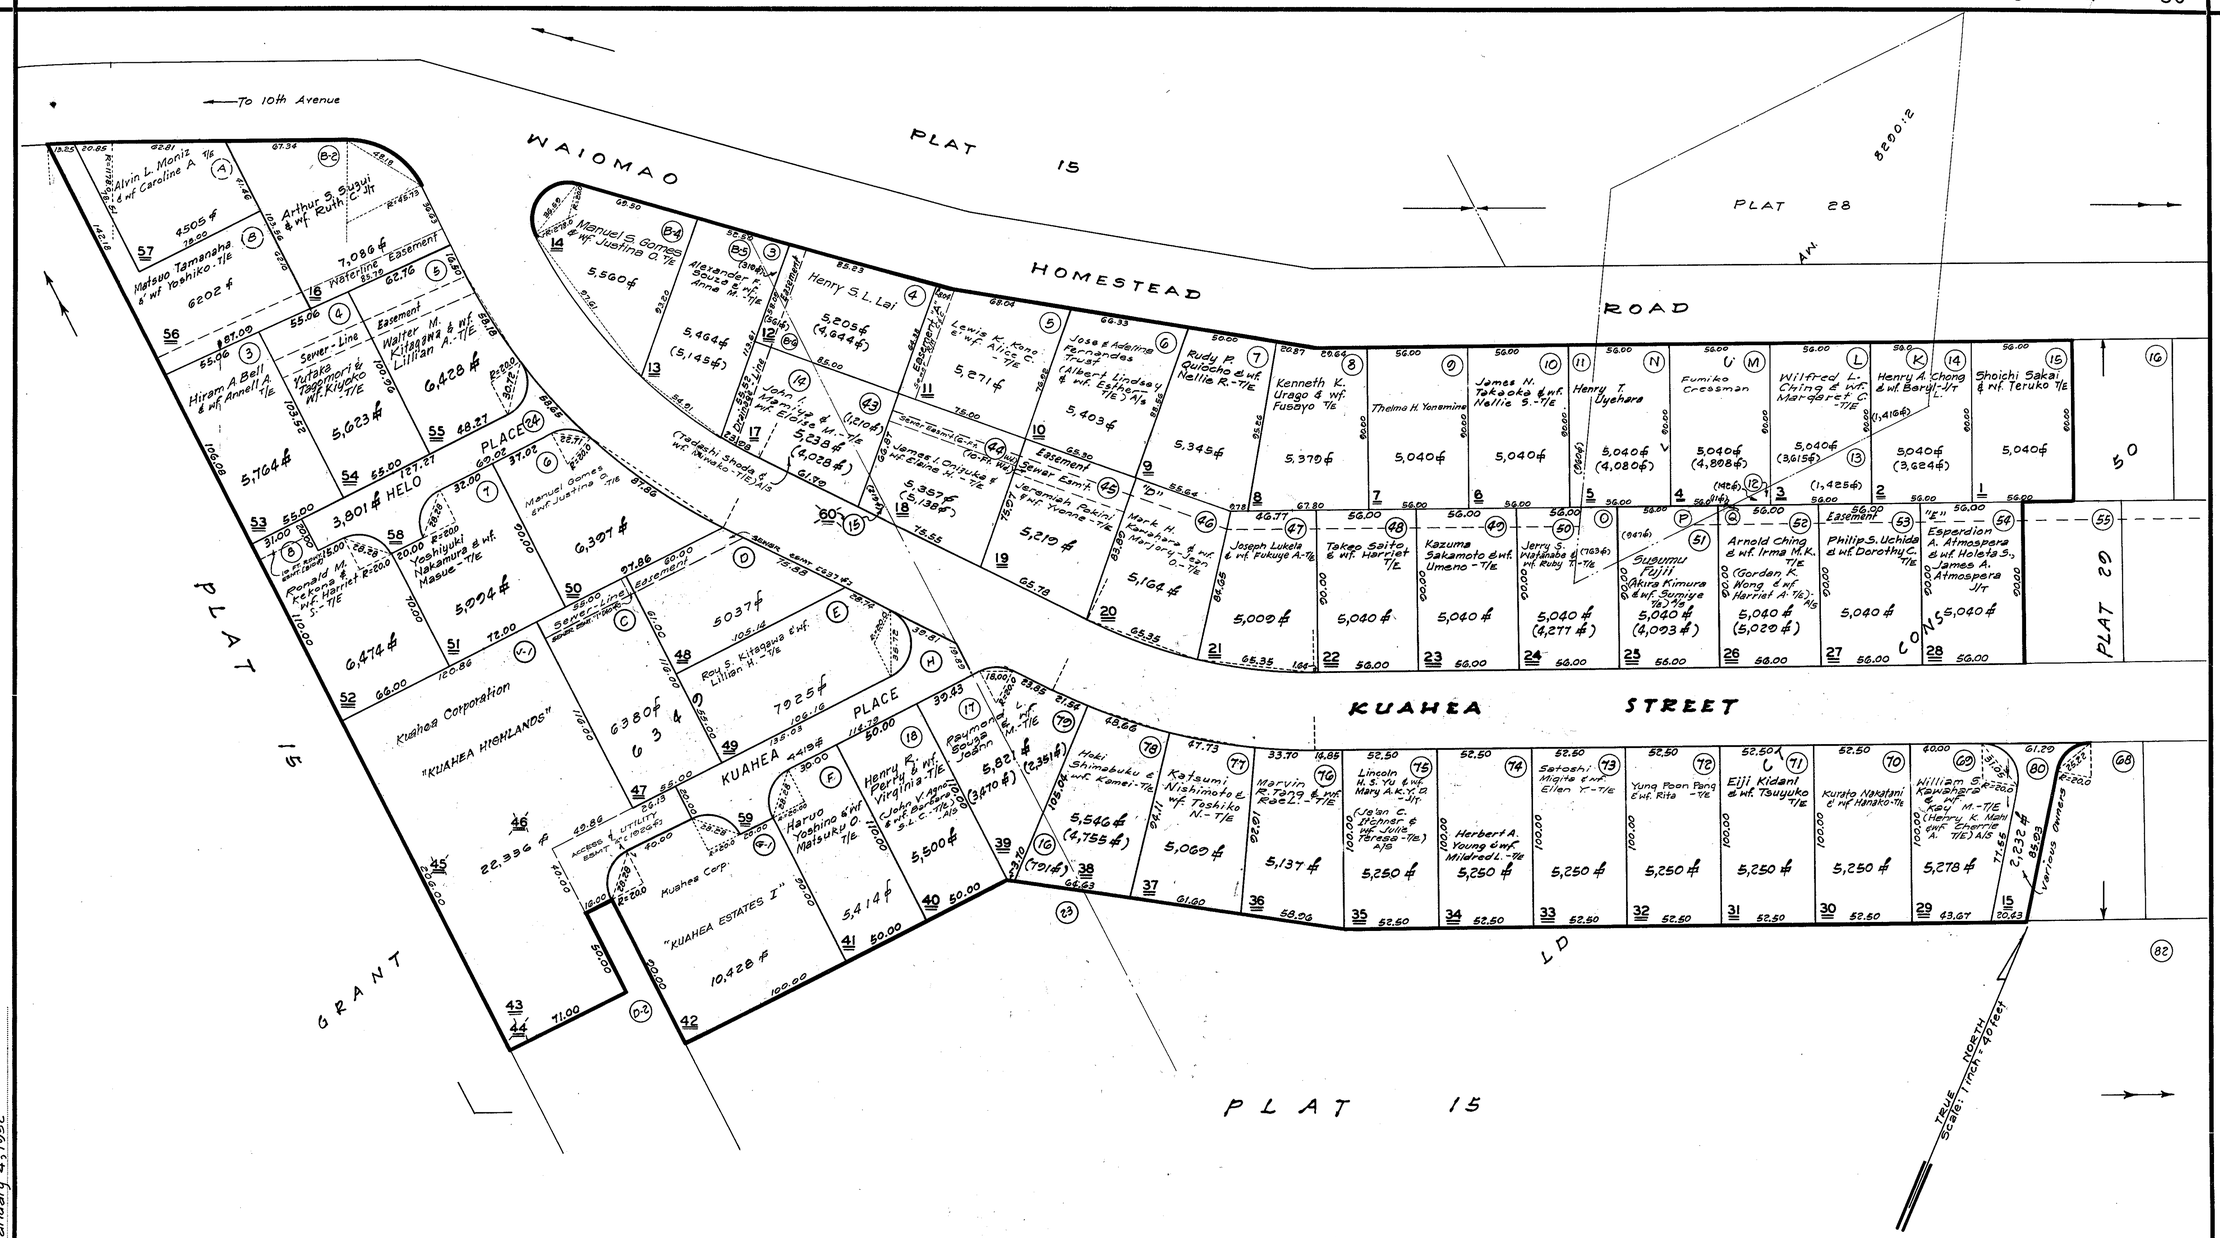

DEPARTMENT OF THE TAX COMMISSIONER
TAXATION MAPS BUREAU
TERRITORY OF HAWAII

TAX MAP

FIRST		DIVISION
ZONE	SEC.	PLAT
3	4	30

CONTAINING PARCELS

SCALE: 1 IN. = 40 FT.

WAIOMAO, PALOLO VALLEY, HONOLULU. (LD. CT. CONS. 50 MAP 2)

SUBJECT TO CHANGE

DWG. NO: 4067
SOURCE: Ld. Ct. Cons. 50 Map 2 & TMB Data
BY: HN & WD, January 4, 1952

JAN 31 1968
MAR 5 1968
MAY 6 1968
MAR 13 1968
JUL 2
NOV 13 1968
OCT 14
MAY 29 1969