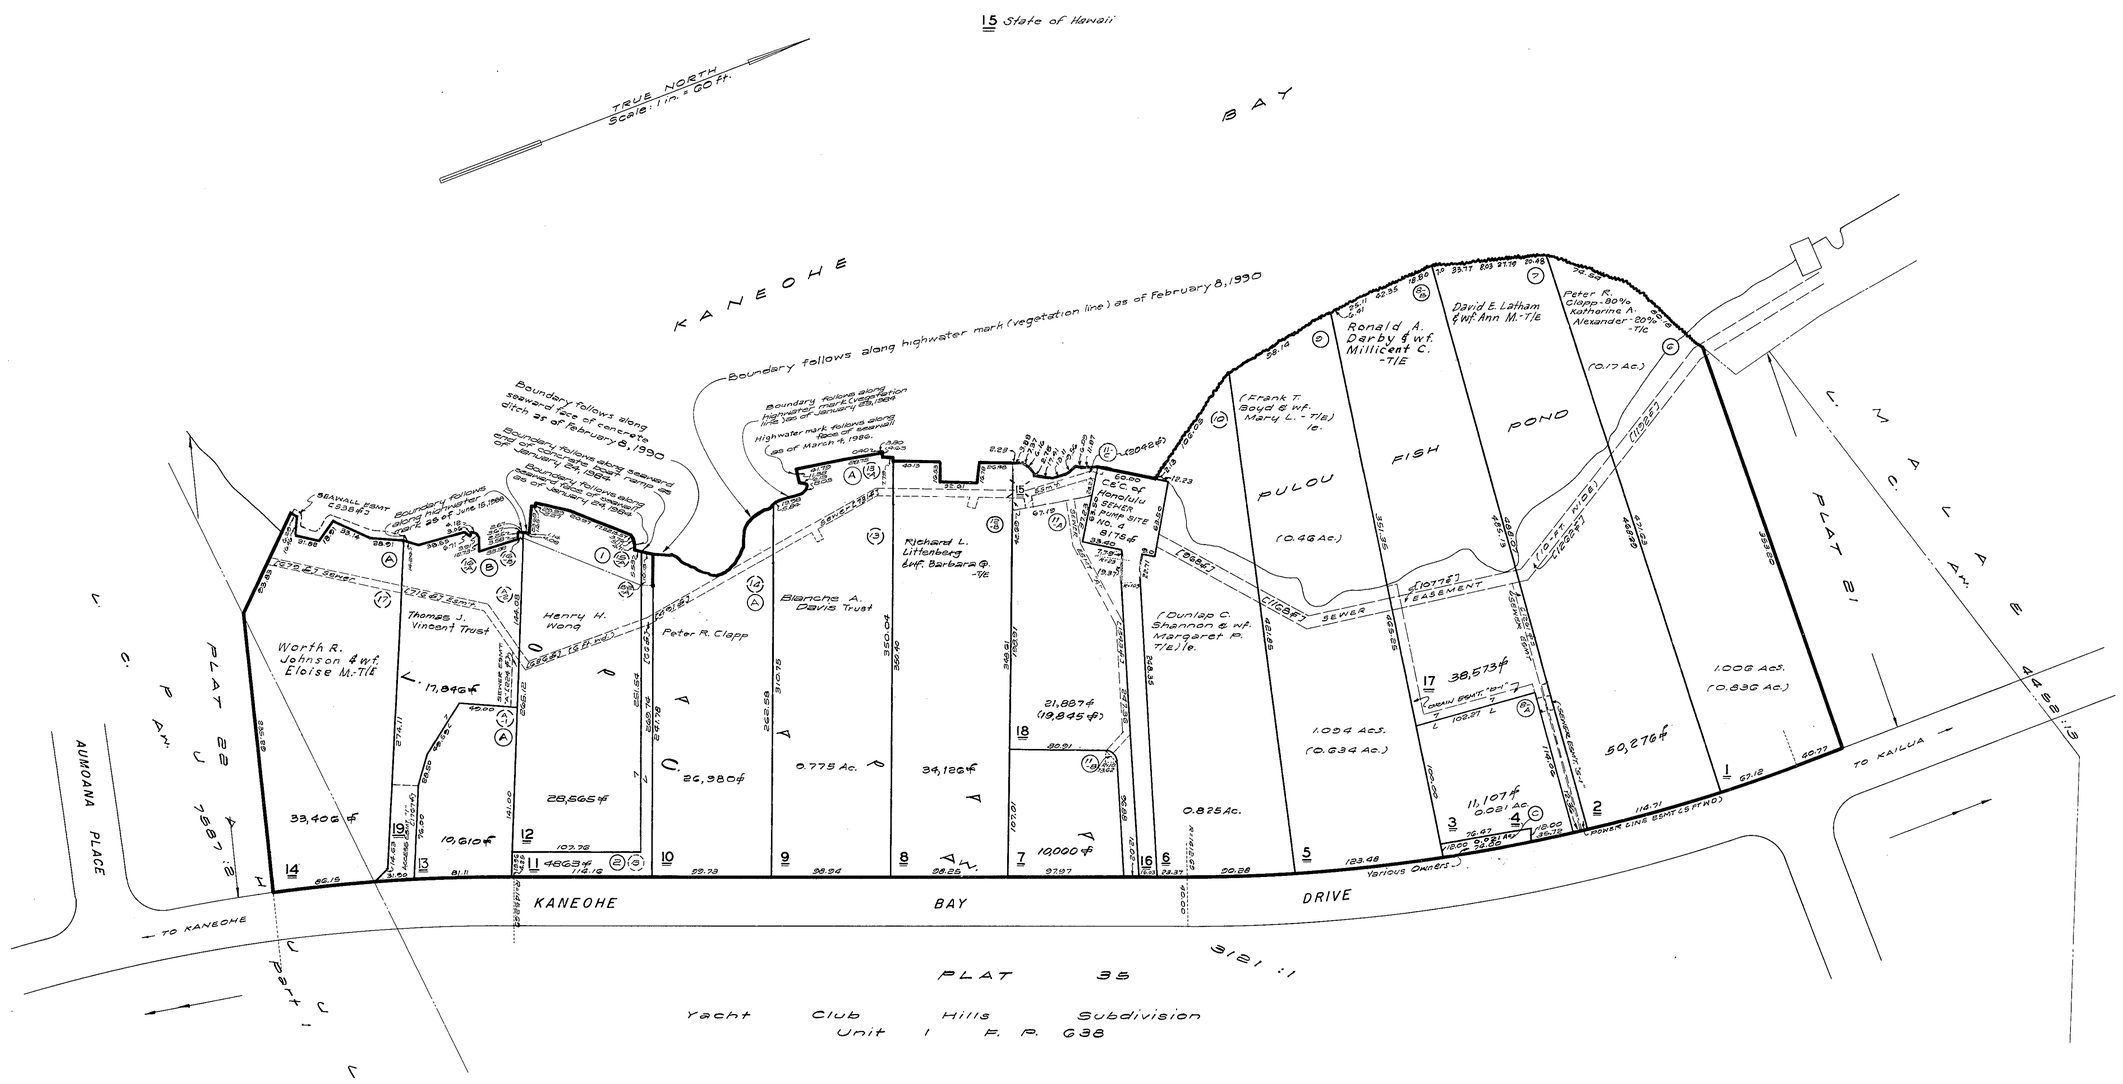

DROPPED PARCELS: 15,

NOTE: All lots owned by Harold K. L. Castle trust estate unless otherwise noted & leased as noted.

DWG. NO. 5419
SOURCE: Taxation Maps Branch
BY: H.N.-L.B. DATE: March 14, 1963

POR. OPAAPAA SUBDIVISION, OPAAPAA, KANEOHE, OAHU, (Formerly por. 4-4-12)

FOR REAL PROPERTY TAXATION PURPOSES
SUBJECT TO CHANGE

DEPARTMENT OF TAXATION
TAXATION MAPS BUREAU
STATE OF HAWAII
TAX MAP

FIRST TAXATION DIVISION		
ZONE	SEC.	PLAT
4	4	06

SCALE: 1 IN. = 60 FT.