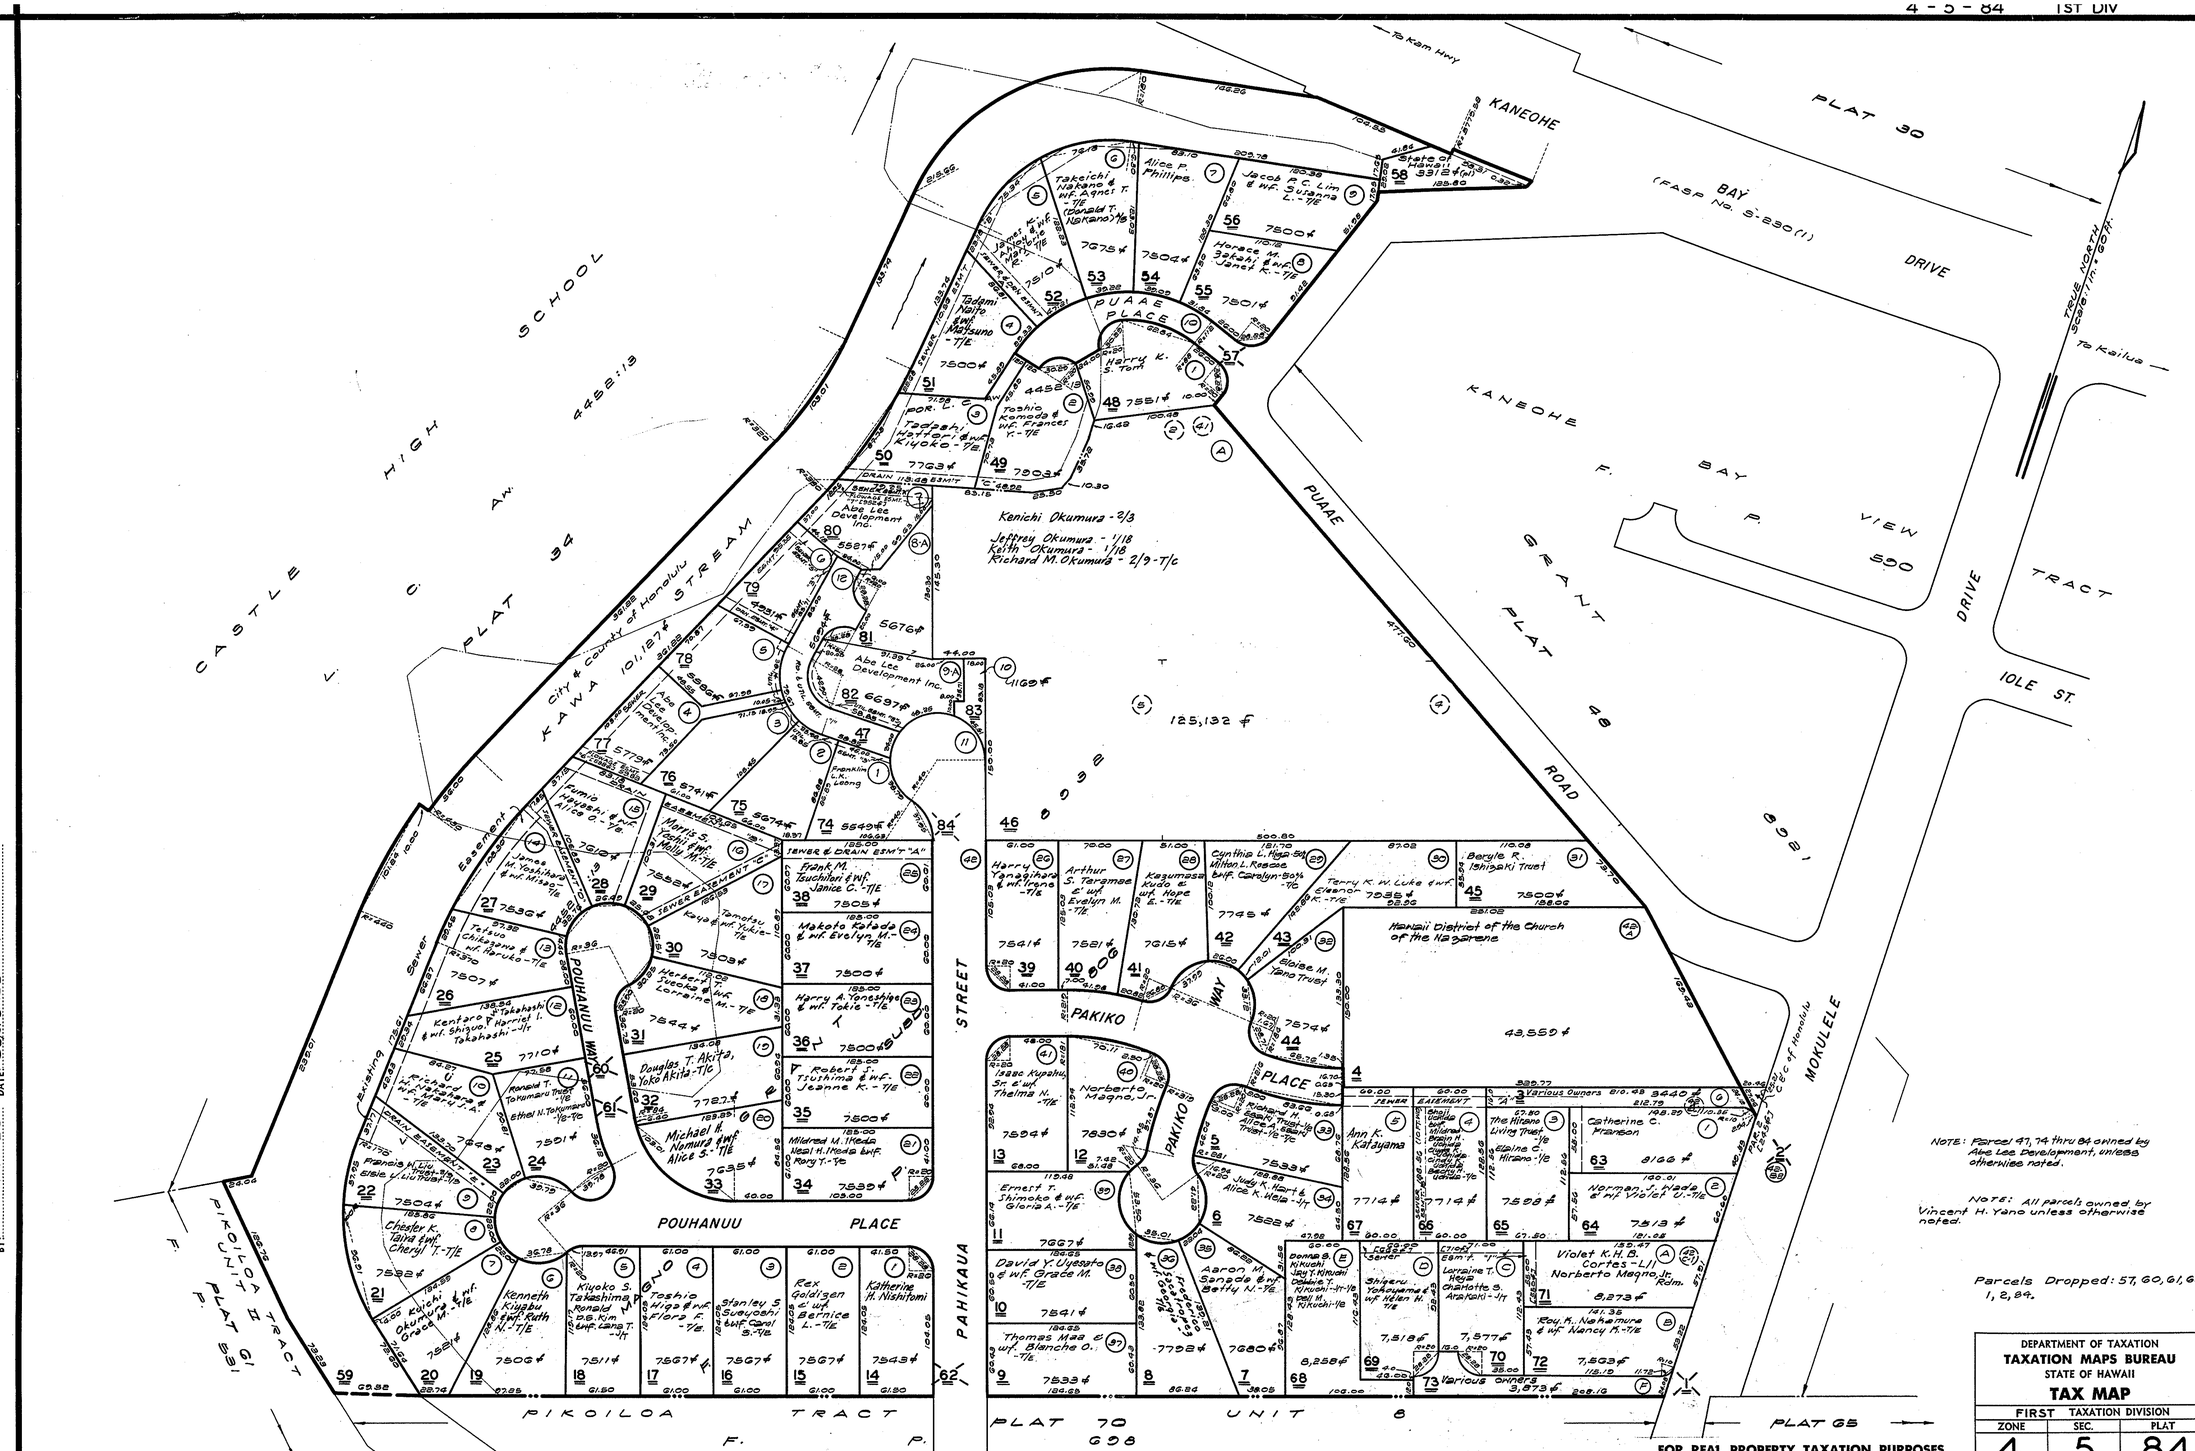

NOTE: Parcel 47, 74 thru 84 owned by Abe Lee Development, unless otherwise noted.

NOTE: All parcels owned by Vincent H. Yano unless otherwise noted.

Parcels Dropped: 57, 60, 61, 62, 1, 2, 84.

DEPARTMENT OF TAXATION
TAXATION MAPS BUREAU
STATE OF HAWAII
TAX MAP

FIRST TAXATION DIVISION		
ZONE	SEC.	PLAT
4	5	84

SCALE: 1 IN. = 60 FT.

FOR REAL PROPERTY TAXATION PURPOSES SUBJECT TO CHANGE

POR. KANEOHE, KOOLAUPOKO, OAHU (Formerly por. 4-5-32)

DWG. NO. 5.9.4.G.
SOURCE: T.M.B. & F.P. 80G
BY: HN~LB. DATE: September 13, 1962

JAN 9 1968
JAN 17 1968
FEB 6 1968
SEP 11 1968
JUN 27 1975
JUL 2 61978