Back To Section Map

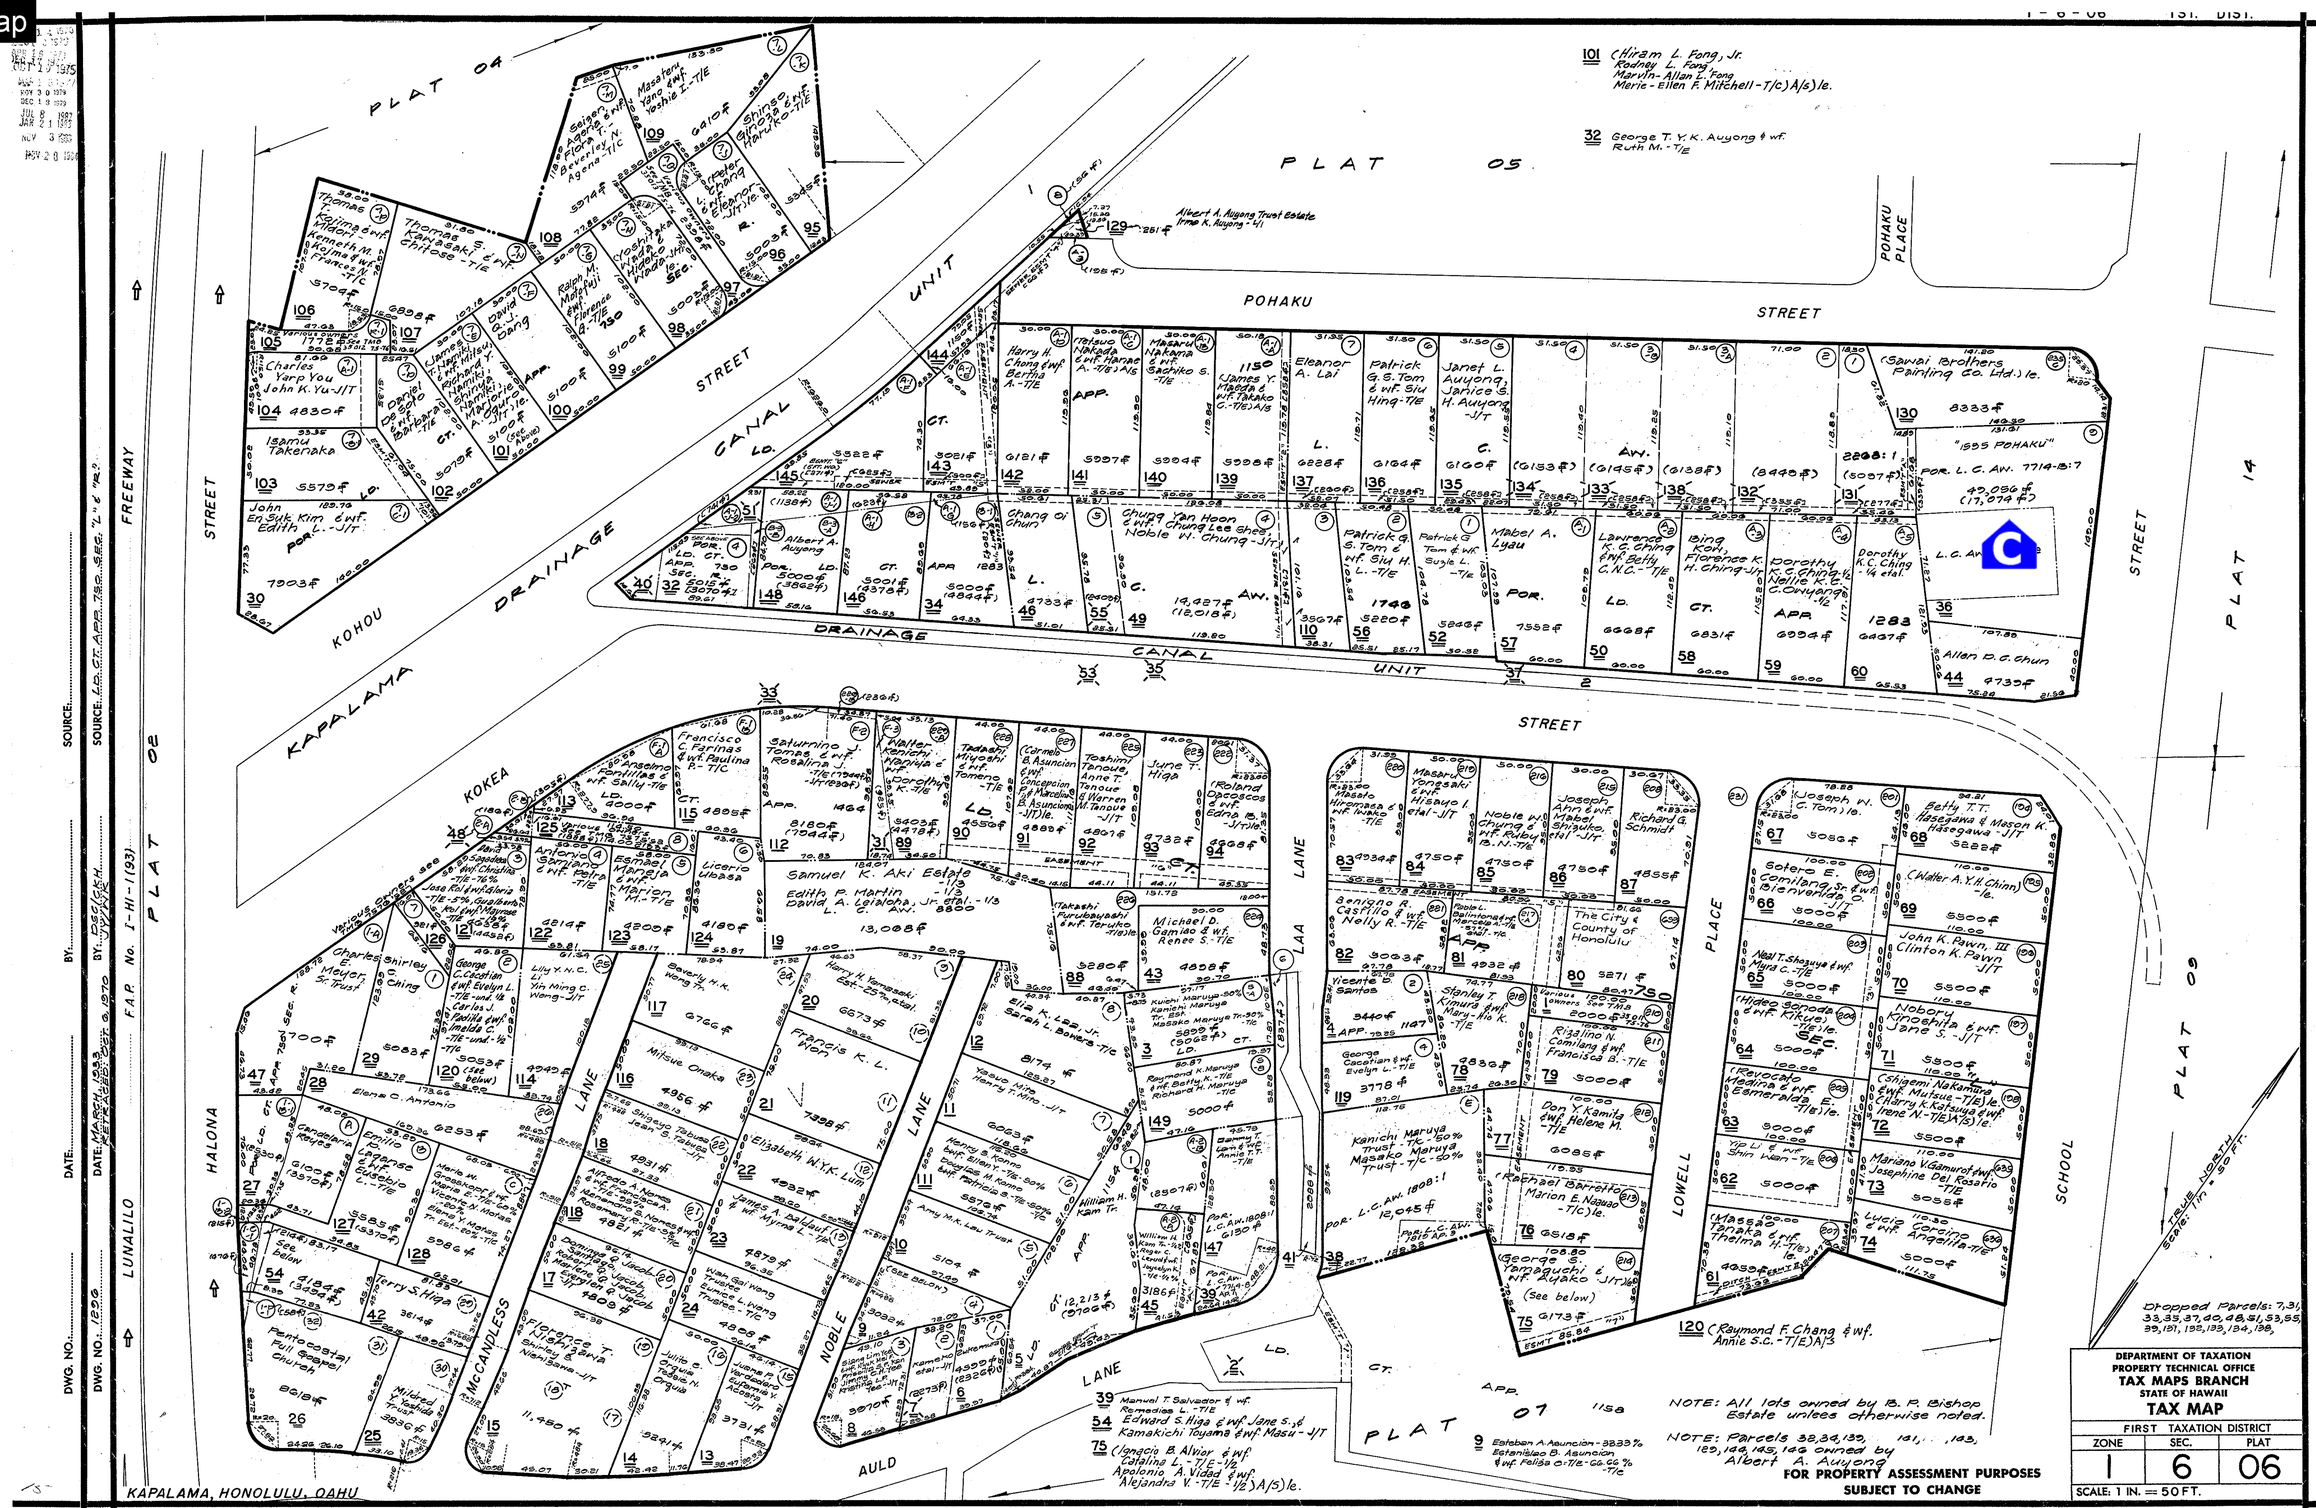


KAPALAMA, HONOLULU, OAHU

DEPARTMENT OF TAXATION
PROPERTY TECHNICAL OFFICE
TAX MAPS BRANCH
STATE OF HAWAII

# TAX MAP

| FIRST TAXATION DISTRICT | | |
|---|---|---|
| ZONE | SEC. | PLAT |
| 1 | 6 | 06 |

SCALE: 1 IN. = 50 FT.

FOR PROPERTY ASSESSMENT PURPOSES
SUBJECT TO CHANGE

DWG. NO. 1896 | DATE: MARCH 1933 | BY: DESIGNED | SOURCE: L.P.
DWG. NO. | DATE: | BY: | SOURCE:
LUNALILO | F.A.P. No. I-HI-1(93) | BY: DRAWN | SOURCE: