Back To Section Map

1 - 6 - 15 1ST. DIST.

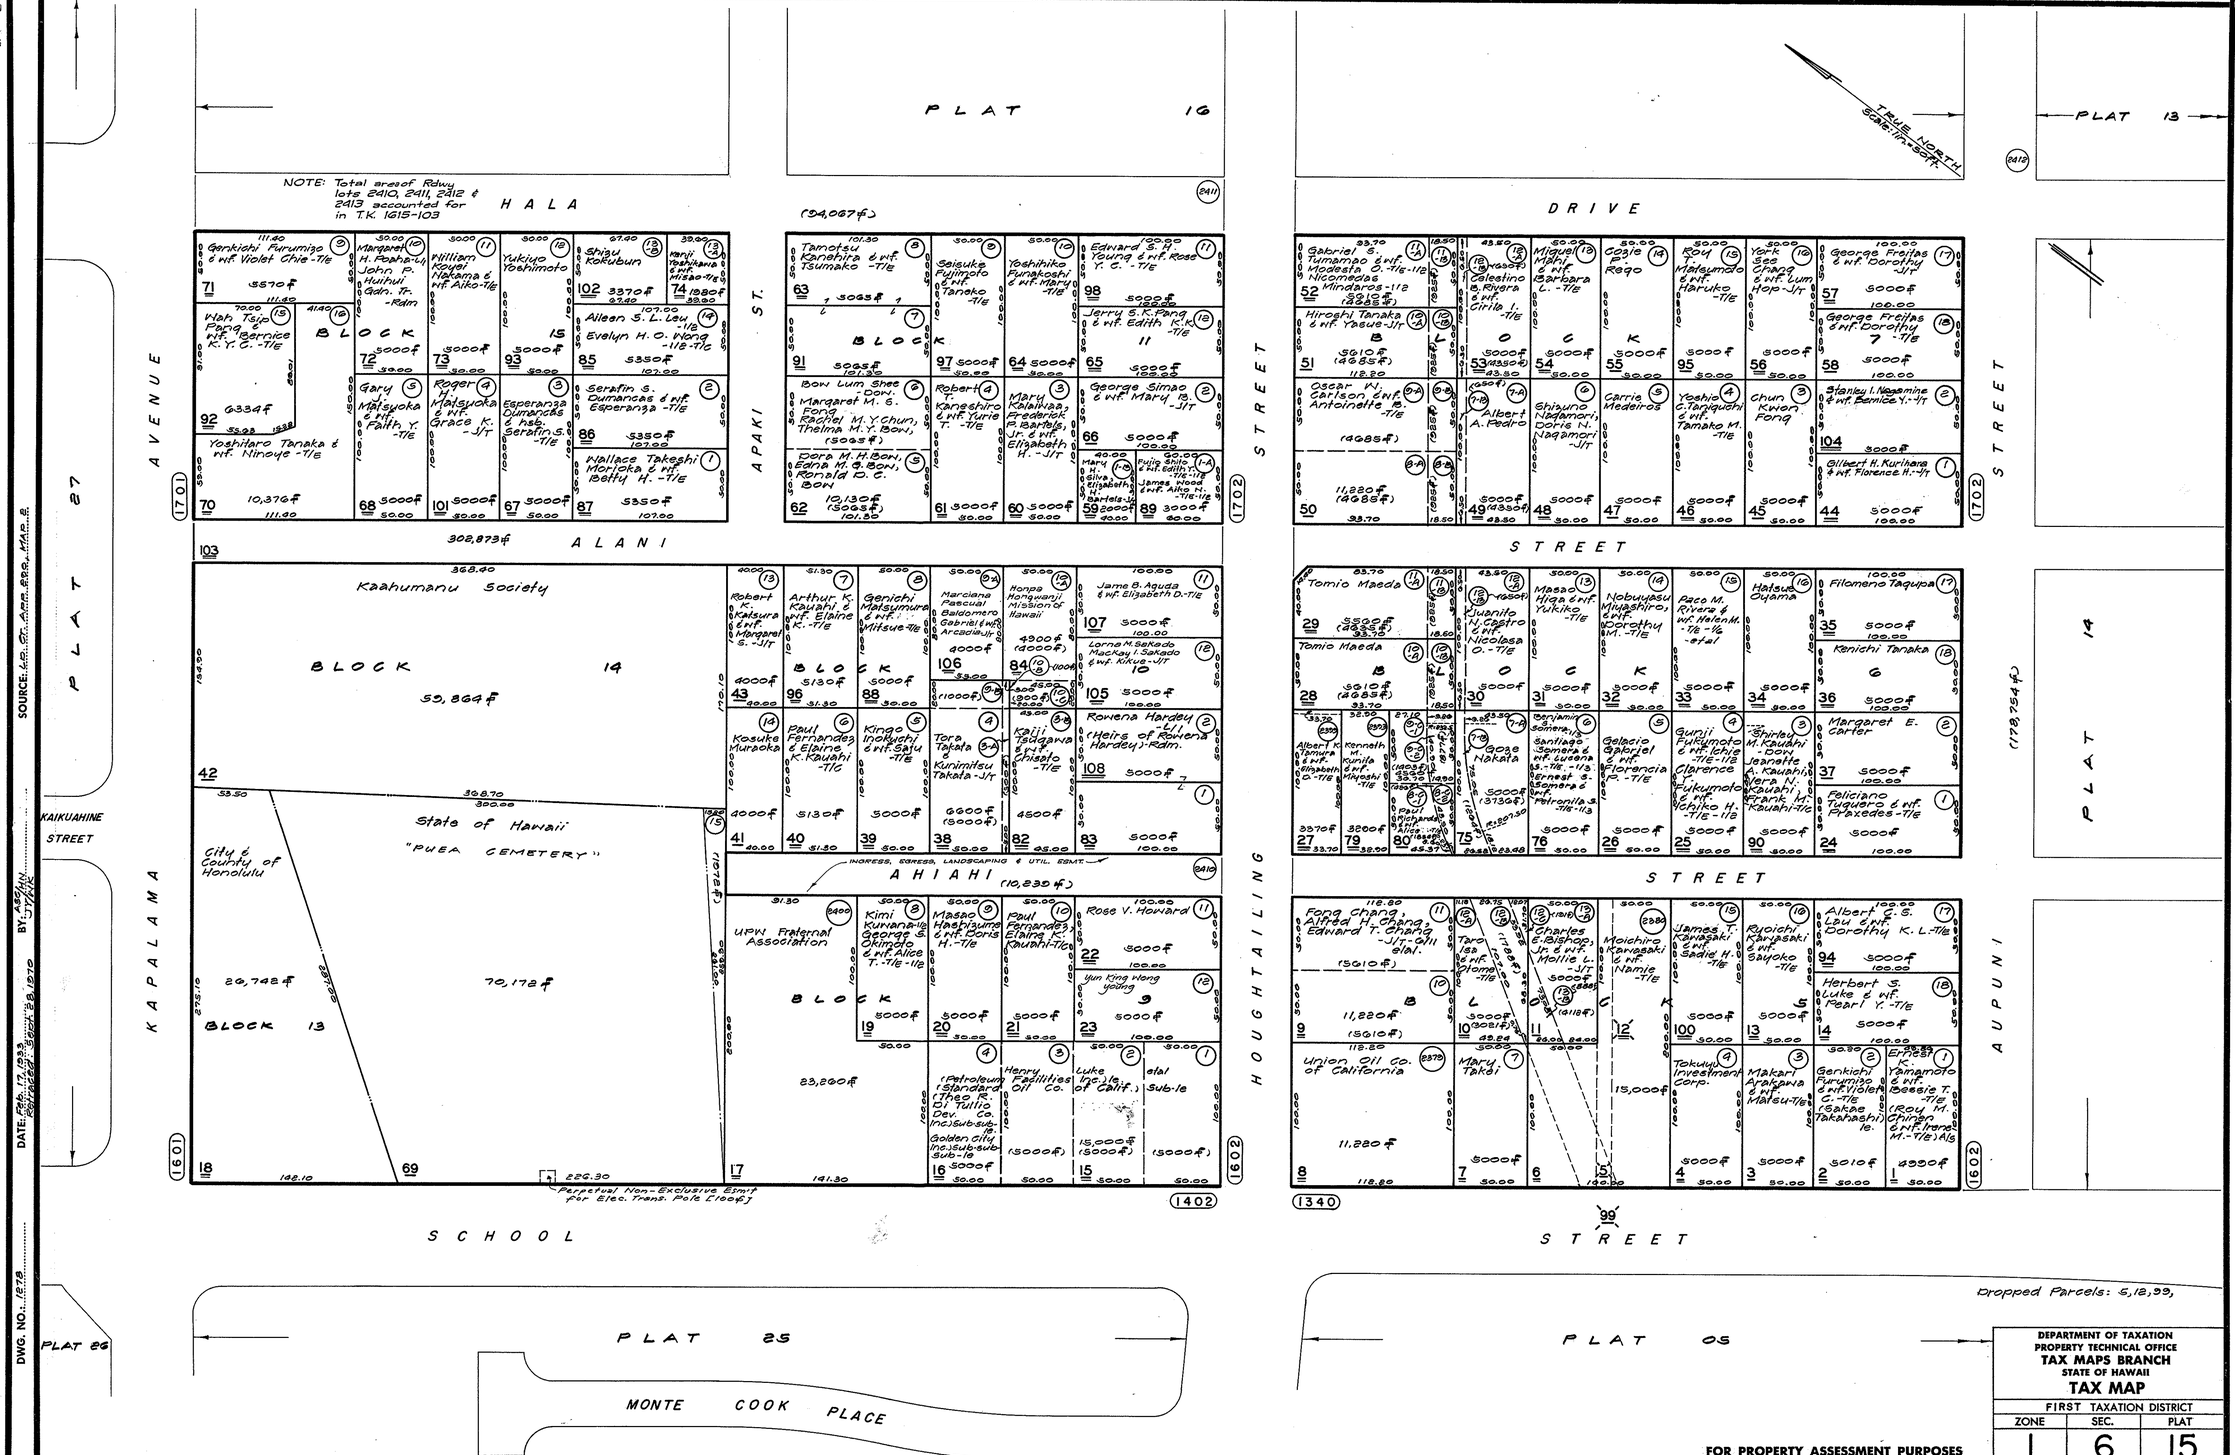

POR. McINERNY PARK TRACT, POR. SEC."A", LD. CT. APP. 290, KAPALAMA, HONOLULU, OAHU

FOR PROPERTY ASSESSMENT PURPOSES SUBJECT TO CHANGE

DEPARTMENT OF TAXATION
PROPERTY TECHNICAL OFFICE
TAX MAPS BRANCH
STATE OF HAWAII

TAX MAP

FIRST TAXATION DISTRICT

ZONE	SEC.	PLAT
1	6	15

SCALE: 1 IN. = 50 FT.

SOURCE: L.R. CT. APP. 290, MAP 8
BY: ASSESSOR
DATE: FEB. 17, 1993
DWG. NO.: 12-78