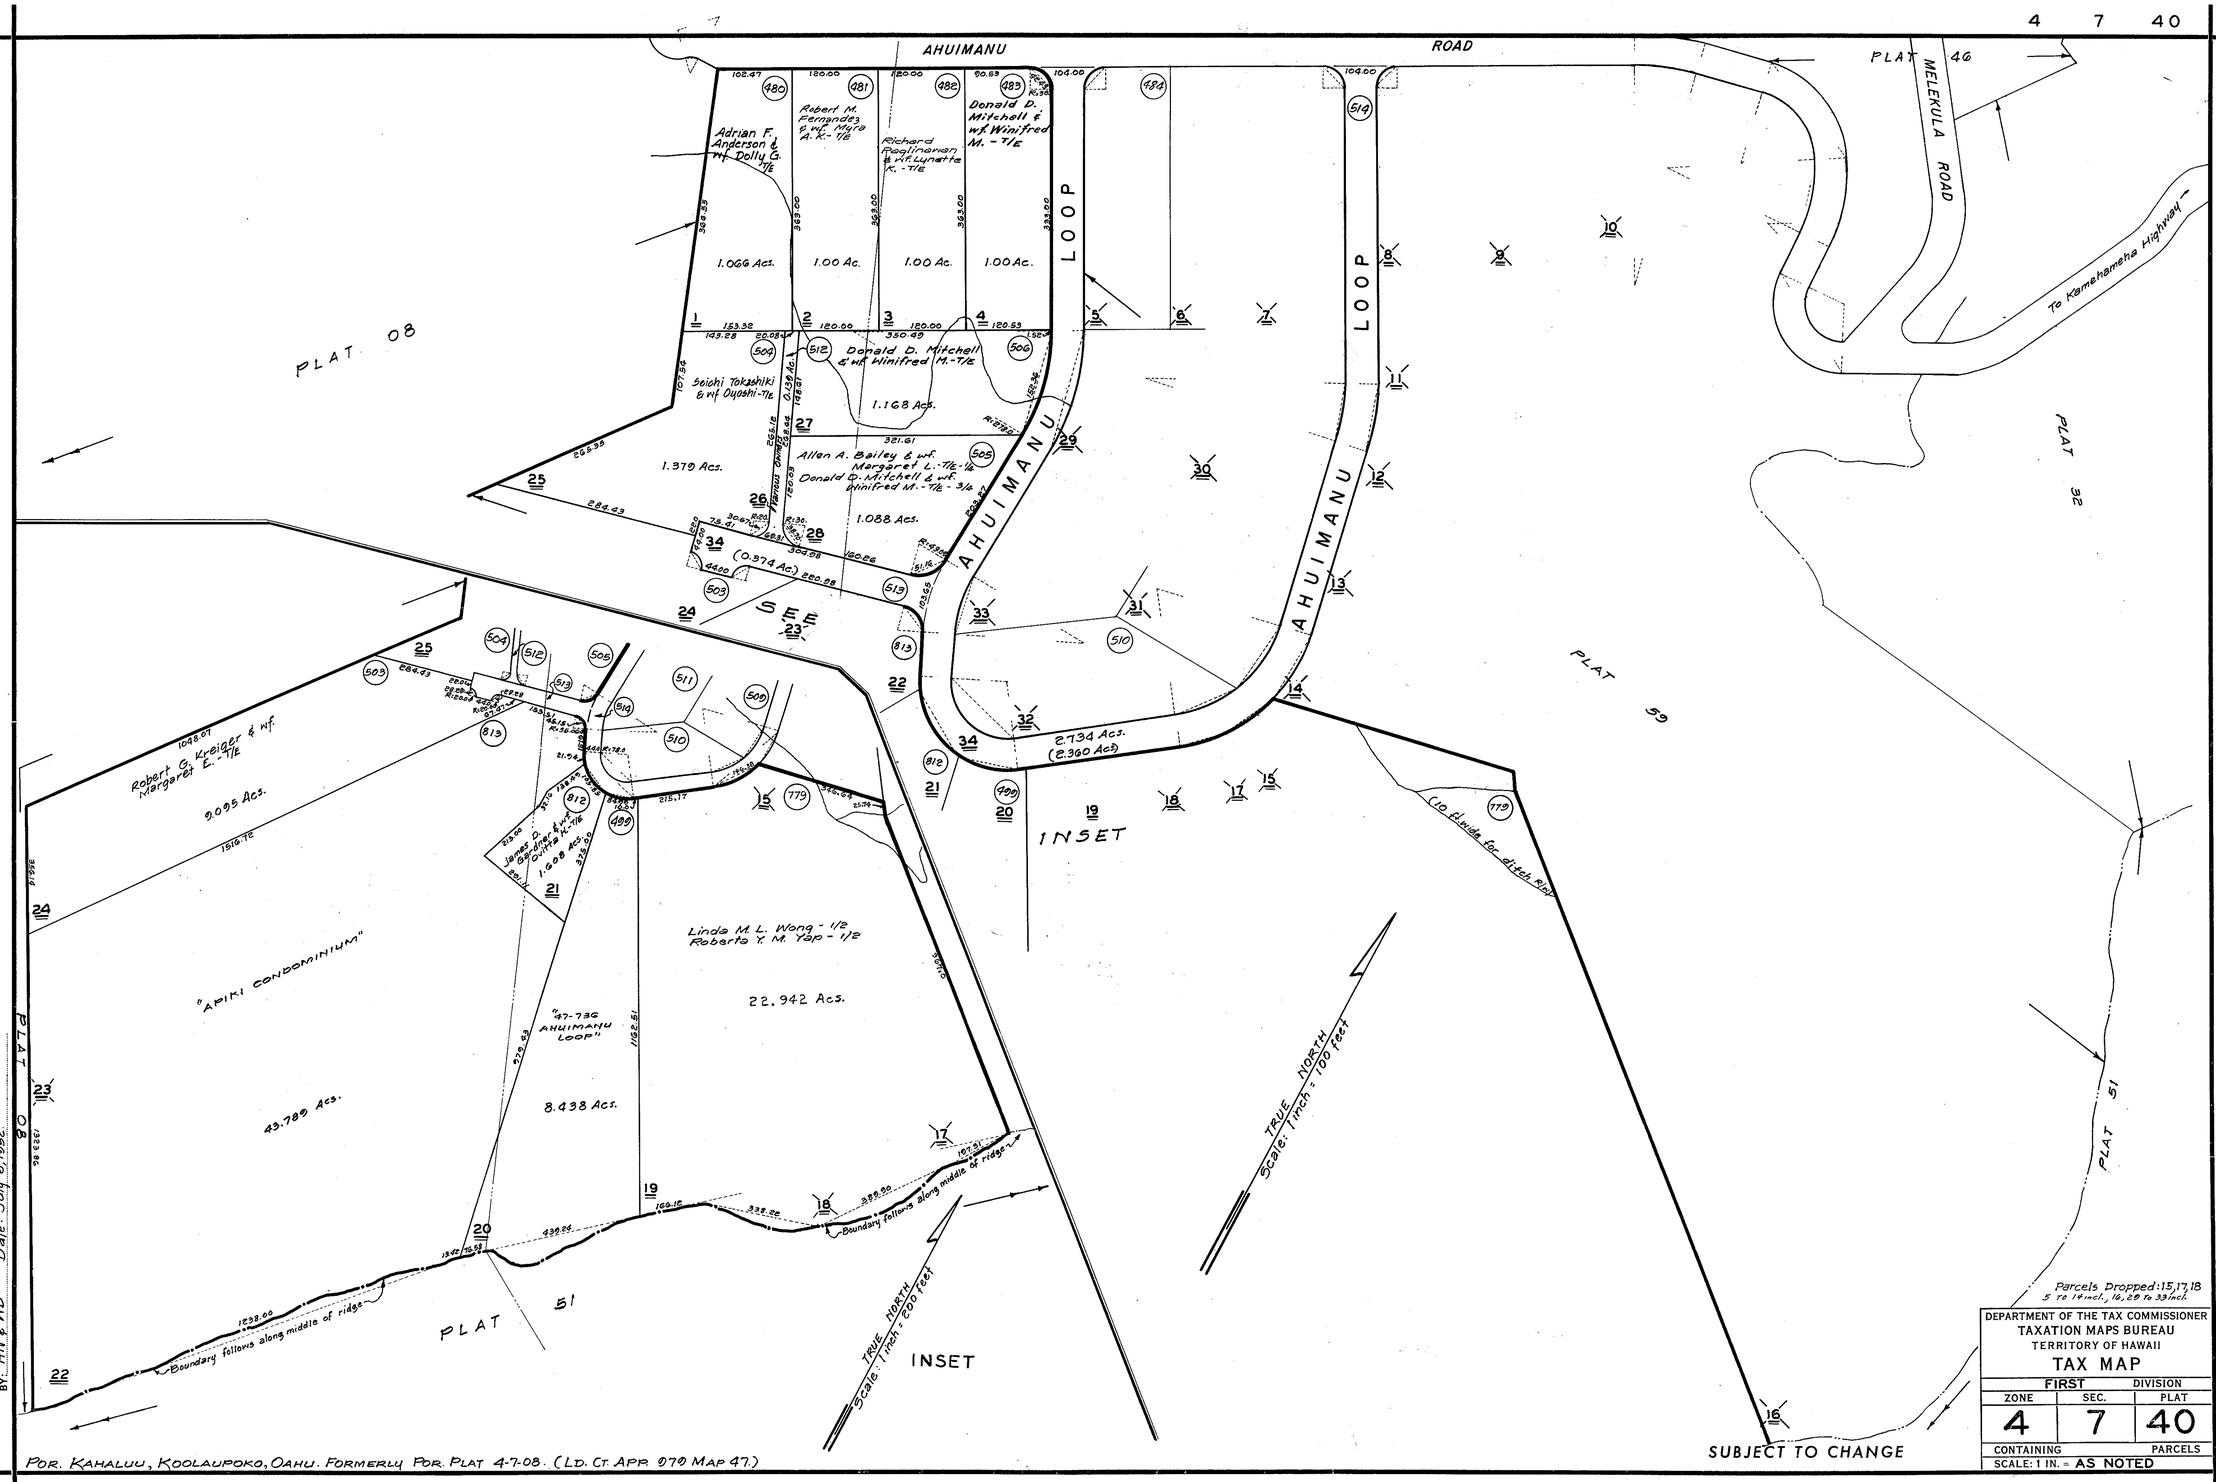
4 7 40
AHUIMANU ROAD
PLAT 46
MELEKULA ROAD
To Kamehameha Highway
PLAT 08
PLAT 32
PLAT 59
PLAT 51
AHUIMANU LOOP
Adrian F. Anderson & wf Dolly G. - T/E
Robert M. Fernandez & wf Myra A.K. - T/E
Richard Realfranan & wf Lynette K. - T/E
Donald D. Mitchell & wf Winifred M. - T/E
1.066 Acs.
1.00 Ac.
1.00 Ac.
1.00 Ac.
Donald D. Mitchell & wf Winifred M. - T/E
Seichi Tokashiki & wf Oyoshi - T/E
1.168 Acs.
1.379 Acs.
Allen A. Bailey & wf Margaret L. - T/E - 1/2
Donald D. Mitchell & wf Winifred M. - T/E - 1/2
1.088 Acs.
(0.374 Ac.)
SEE INSET
2.734 Acs.
(2.360 Acs.)
INSET
Robert G. Kreiger & wf Margaret E. - T/E
9.095 Acs.
"APIKI CONDOMINIUM"
43.789 Acs.
James D. Brown & wf Bonita H. - T/E
1.608 Acs.
Linda M.L. Wong - 1/2
Roberta Y.M. Yap - 1/2
22.942 Acs.
"47-736 AHUIMANU LOOP"
8.438 Acs.
Boundary follows along middle of ridge
TRUE NORTH
Scale: 1 inch = 100 feet
TRUE NORTH
Scale: 1 inch = 200 feet
INSET
10' wide for ditch R/W
SUBJECT TO CHANGE
Parcels Dropped: 15, 17, 18
5 to 14 incl., 16, 20 to 33 incl.
DEPARTMENT OF THE TAX COMMISSIONER
TAXATION MAPS BUREAU
TERRITORY OF HAWAII
TAX MAP
FIRST DIVISION
ZONE 4
SEC. 7
PLAT 40
CONTAINING PARCELS
SCALE: 1 IN. = AS NOTED
POR. KAHALUU, KOOLAUPOKO, OAHU. FORMERLY POR. PLAT 4-7-08. (LD. CT. APP 070 MAP 47.)
MAR 5 1973
DWG. NO.: 4089
SOURCE: Ld. Ct. App. 070 Map 47.
BY: HN & WD Date: July 8, 1952