Back To Section Map

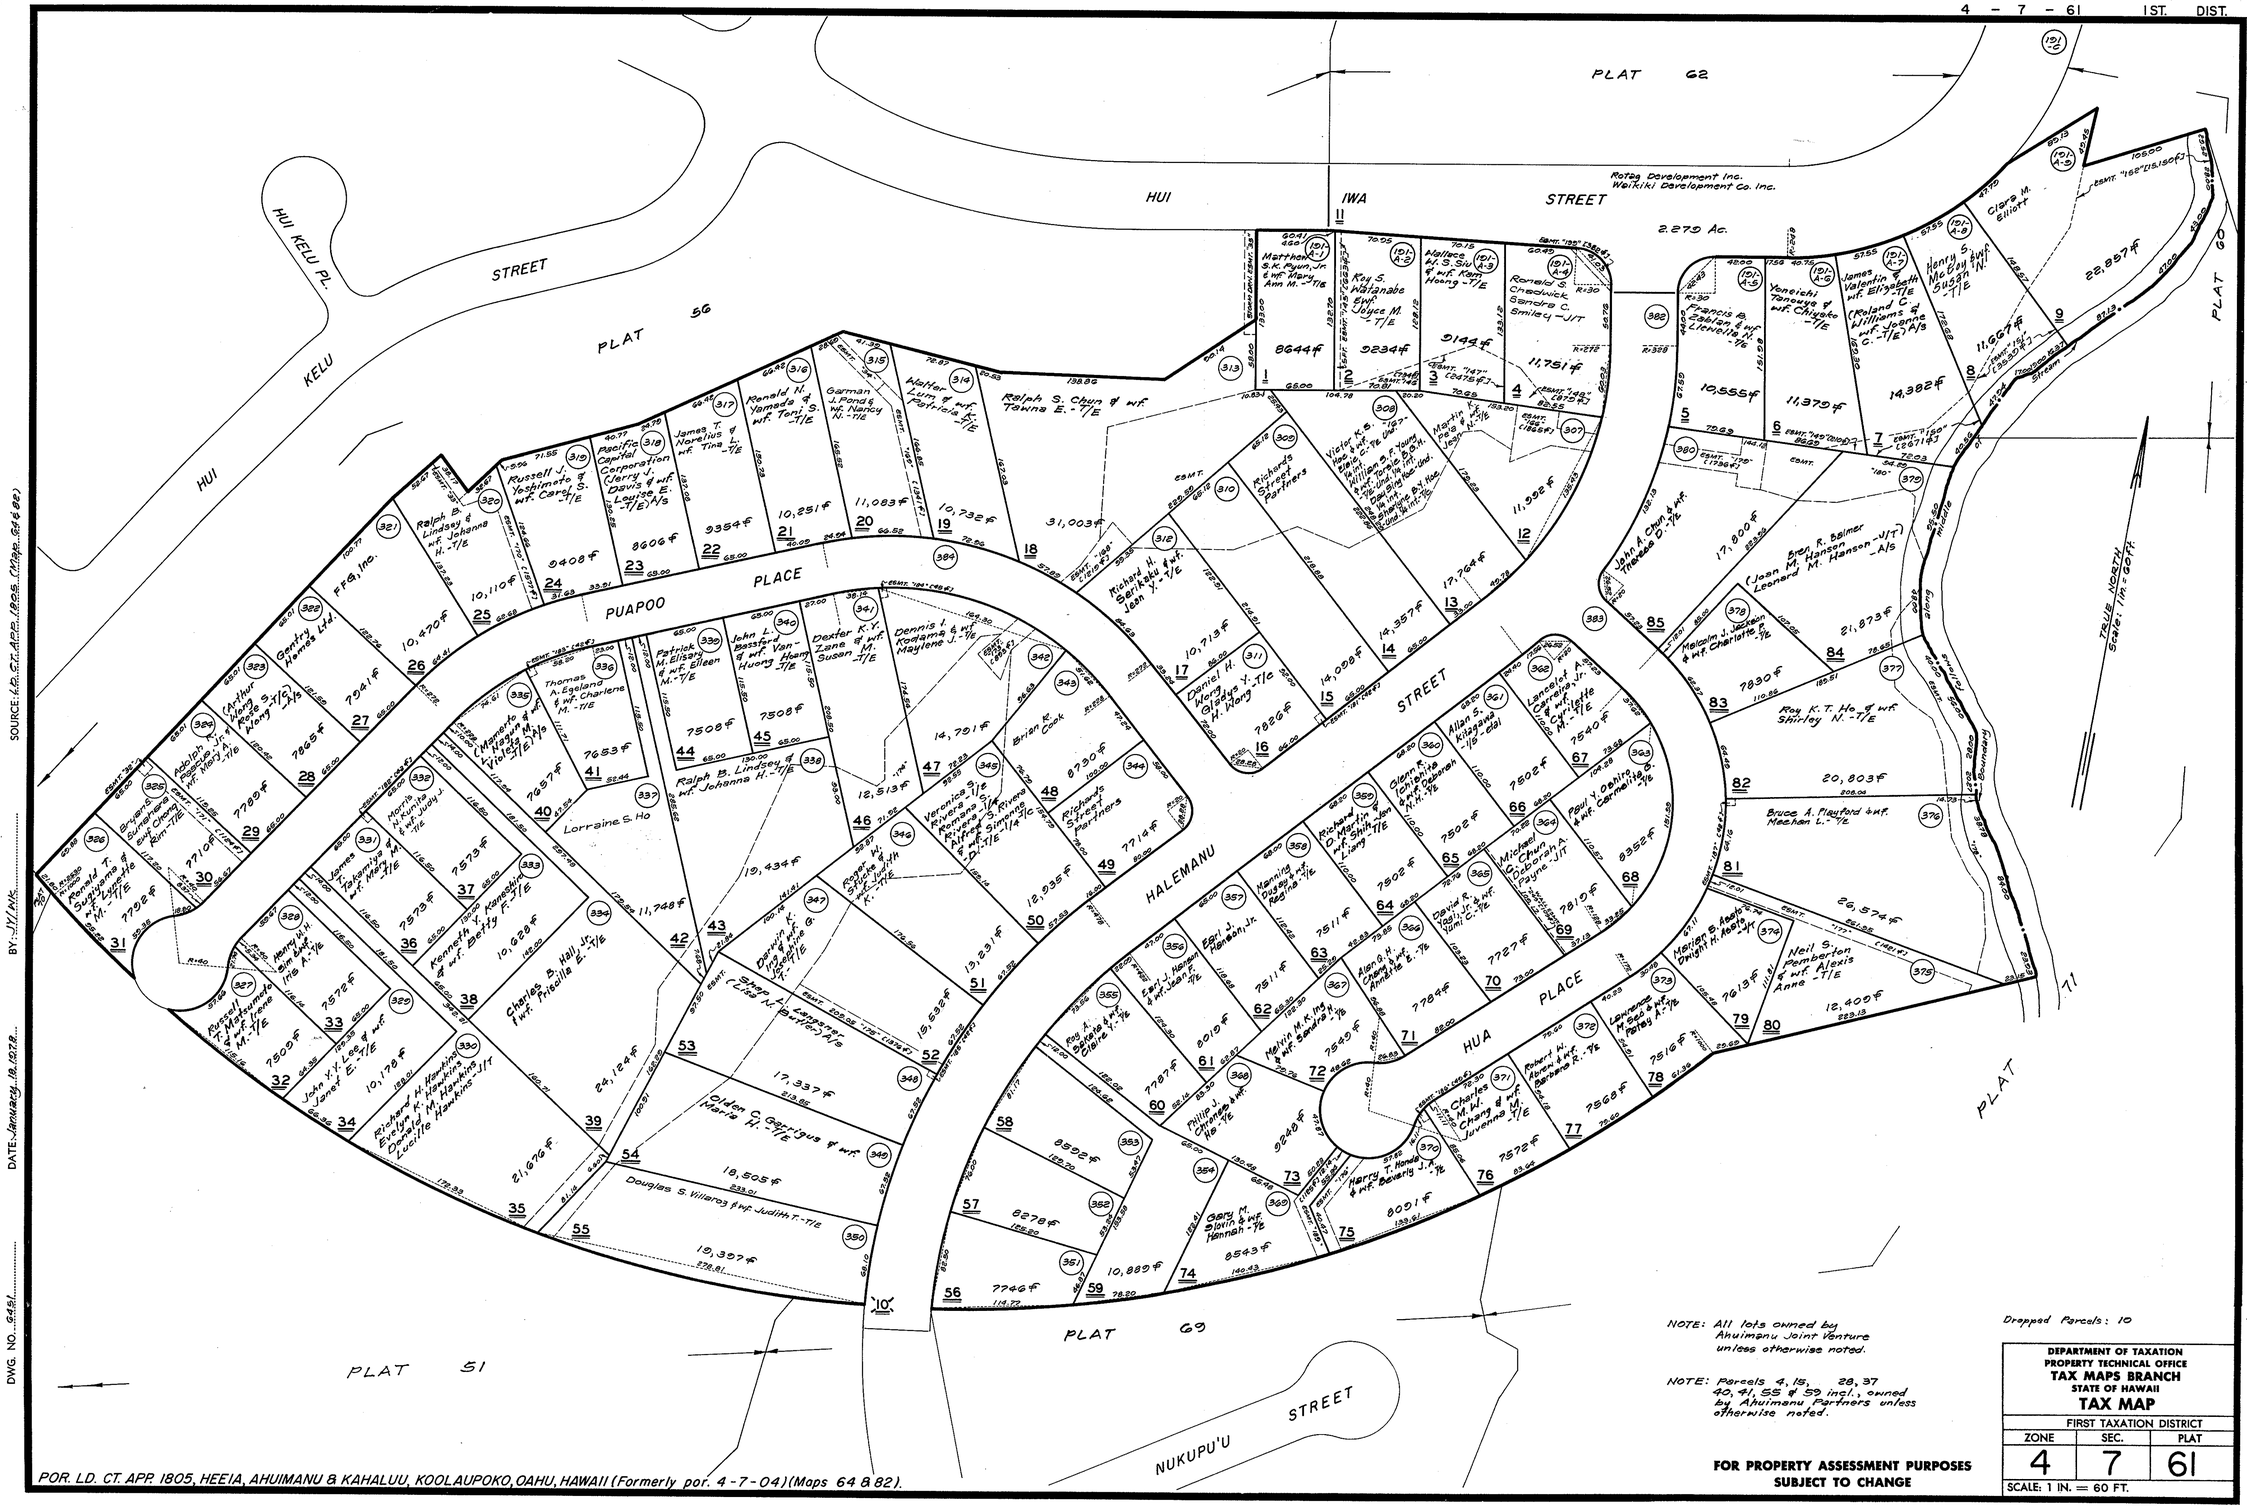

SOURCE: A.P. STATE REPS. (Map Set 6 of 8)

DATE: January 18, 1978

BY: H. K.

DWG. NO. 6481

POR. LD. CT. APP. 1805, HEEIA, AHUIMANU & KAHALUU, KOOLAUPOKO, OAHU, HAWAII (Formerly por. 4-7-04) (Maps 64 & 82).

NOTE: All lots owned by Ahuimanu Joint Venture unless otherwise noted.

NOTE: Parcels 4, 15, 28, 37 40, 41, 55 & 59 incl., owned by Ahuimanu Partners unless otherwise noted.

Dropped Parcels: 10

FOR PROPERTY ASSESSMENT PURPOSES SUBJECT TO CHANGE

DEPARTMENT OF TAXATION
PROPERTY TECHNICAL OFFICE
TAX MAPS BRANCH
STATE OF HAWAII
TAX MAP

FIRST TAXATION DISTRICT		
ZONE	SEC.	PLAT
4	7	61

SCALE: 1 IN. = 60 FT.