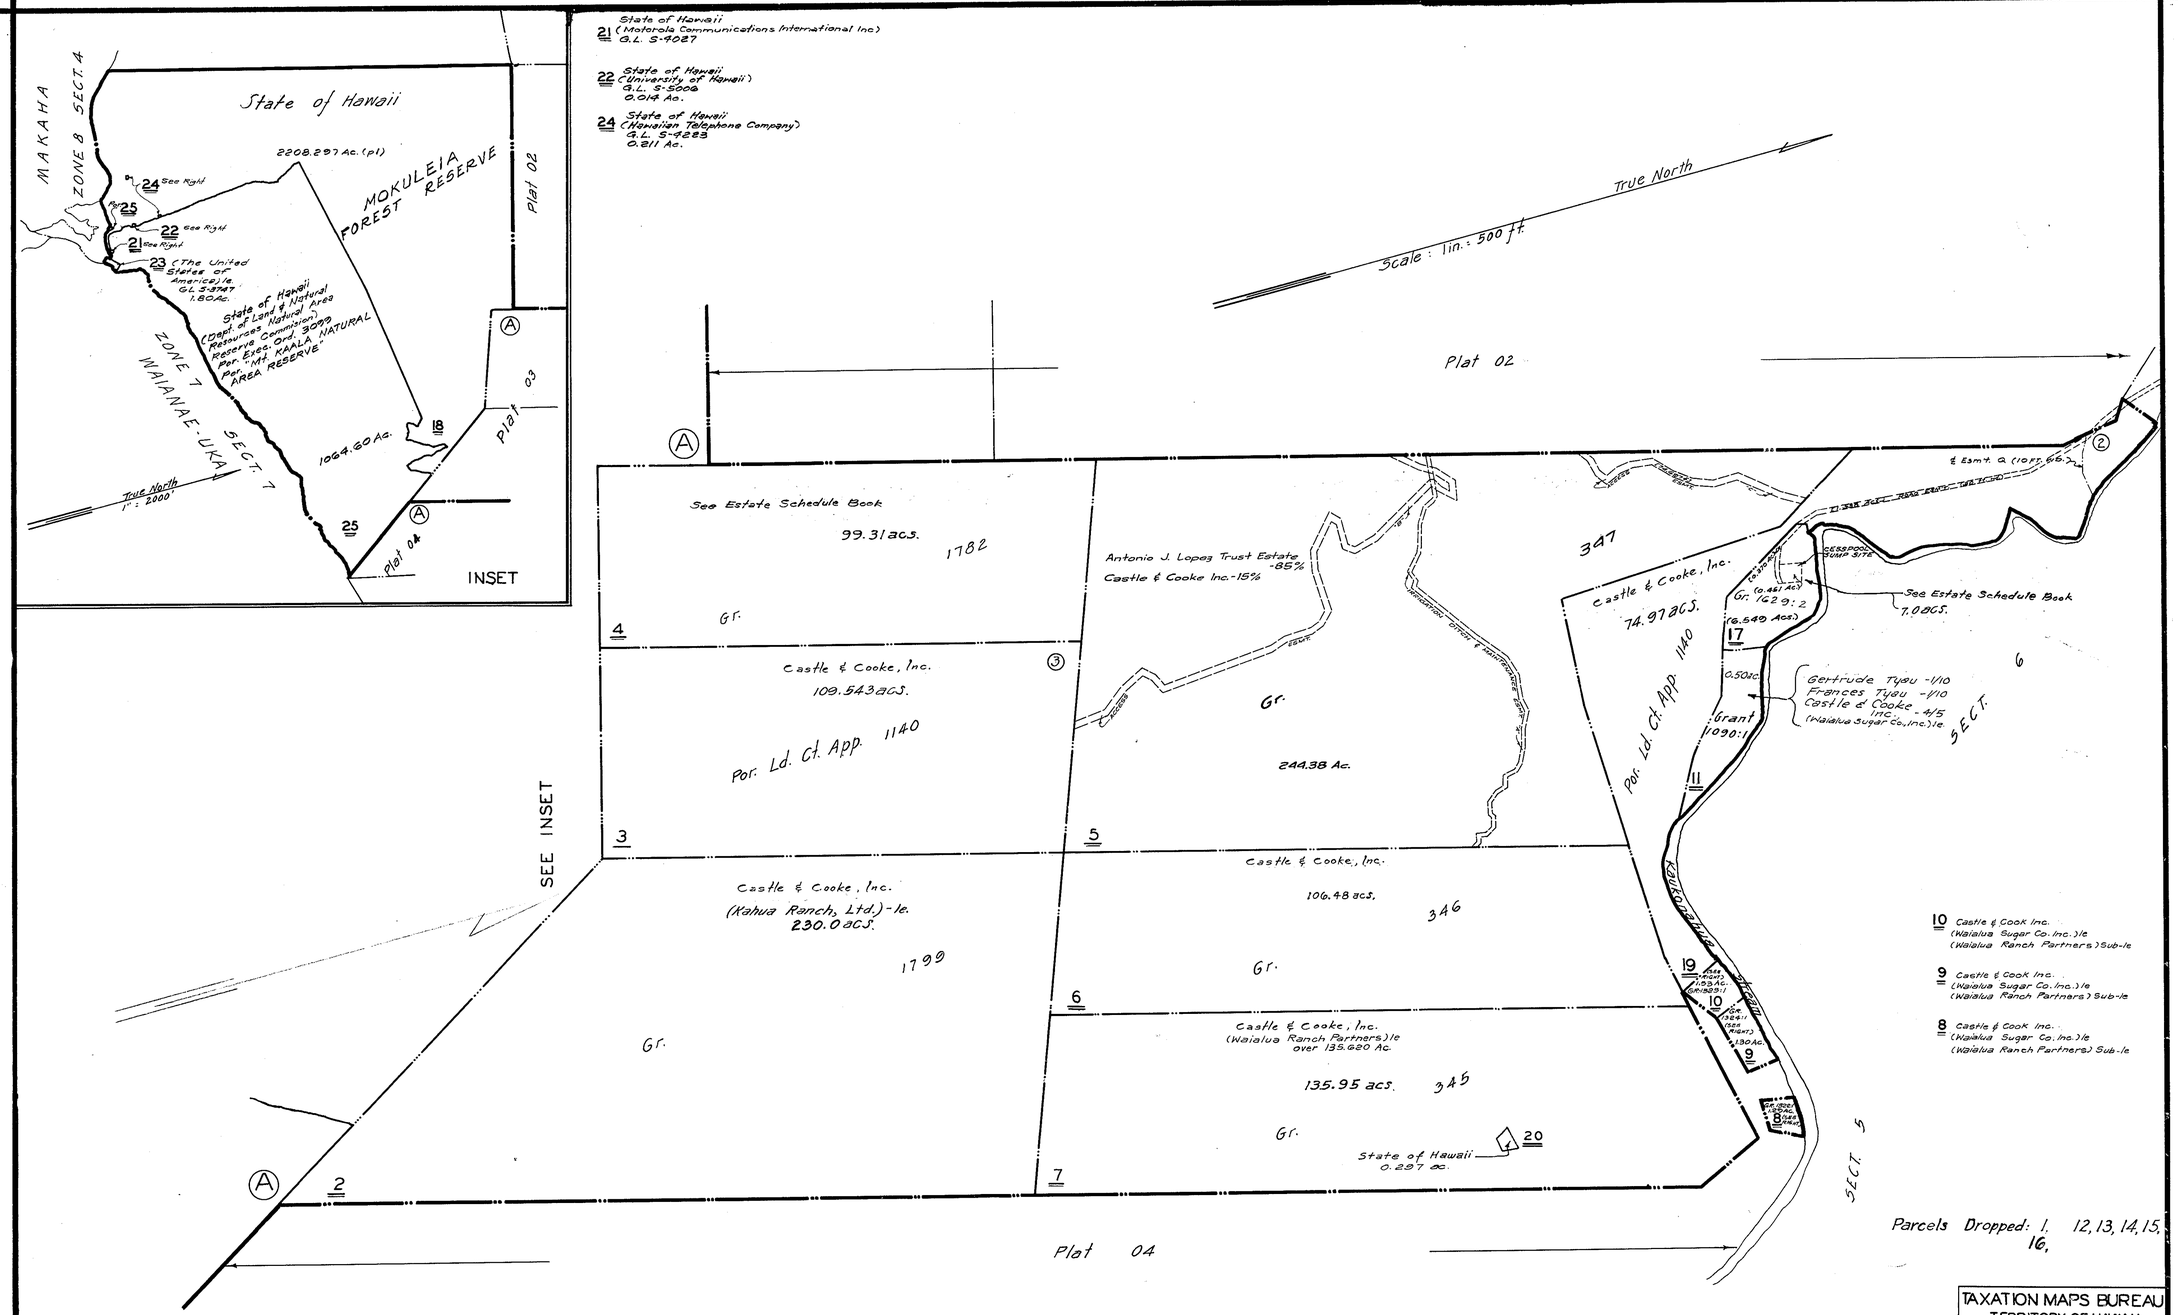

Parcels Dropped: 1, 12, 13, 14, 15, 16,

TAXATION MAPS BUREAU TERRITORY OF HAWAII TAX MAP		
FIRST DIVISION		
ZONE	SEC.	PLAT
6	7	03
CONTAINING PARCELS		
SCALE: 1 in. = 500 ft.		

KAMANANUI, WAIALUA, OAHU.

SUBJECT TO CHANGE

Dwg. No. 3491 replace 1575
Source Tax Maps Bureau & Ld. Ct. App. 1140 (Pending)
By L. H. Nov. 1980

Back To Section Map
OCT 1 1947
MAR 8 1951
FEB 2 1966
JUN 5 1968
JUN 2 1968
JUL 2 1976
JAN 28 1987
FEB 3 1987
MAR 25 1987
JUN 27 1993