2 9 06

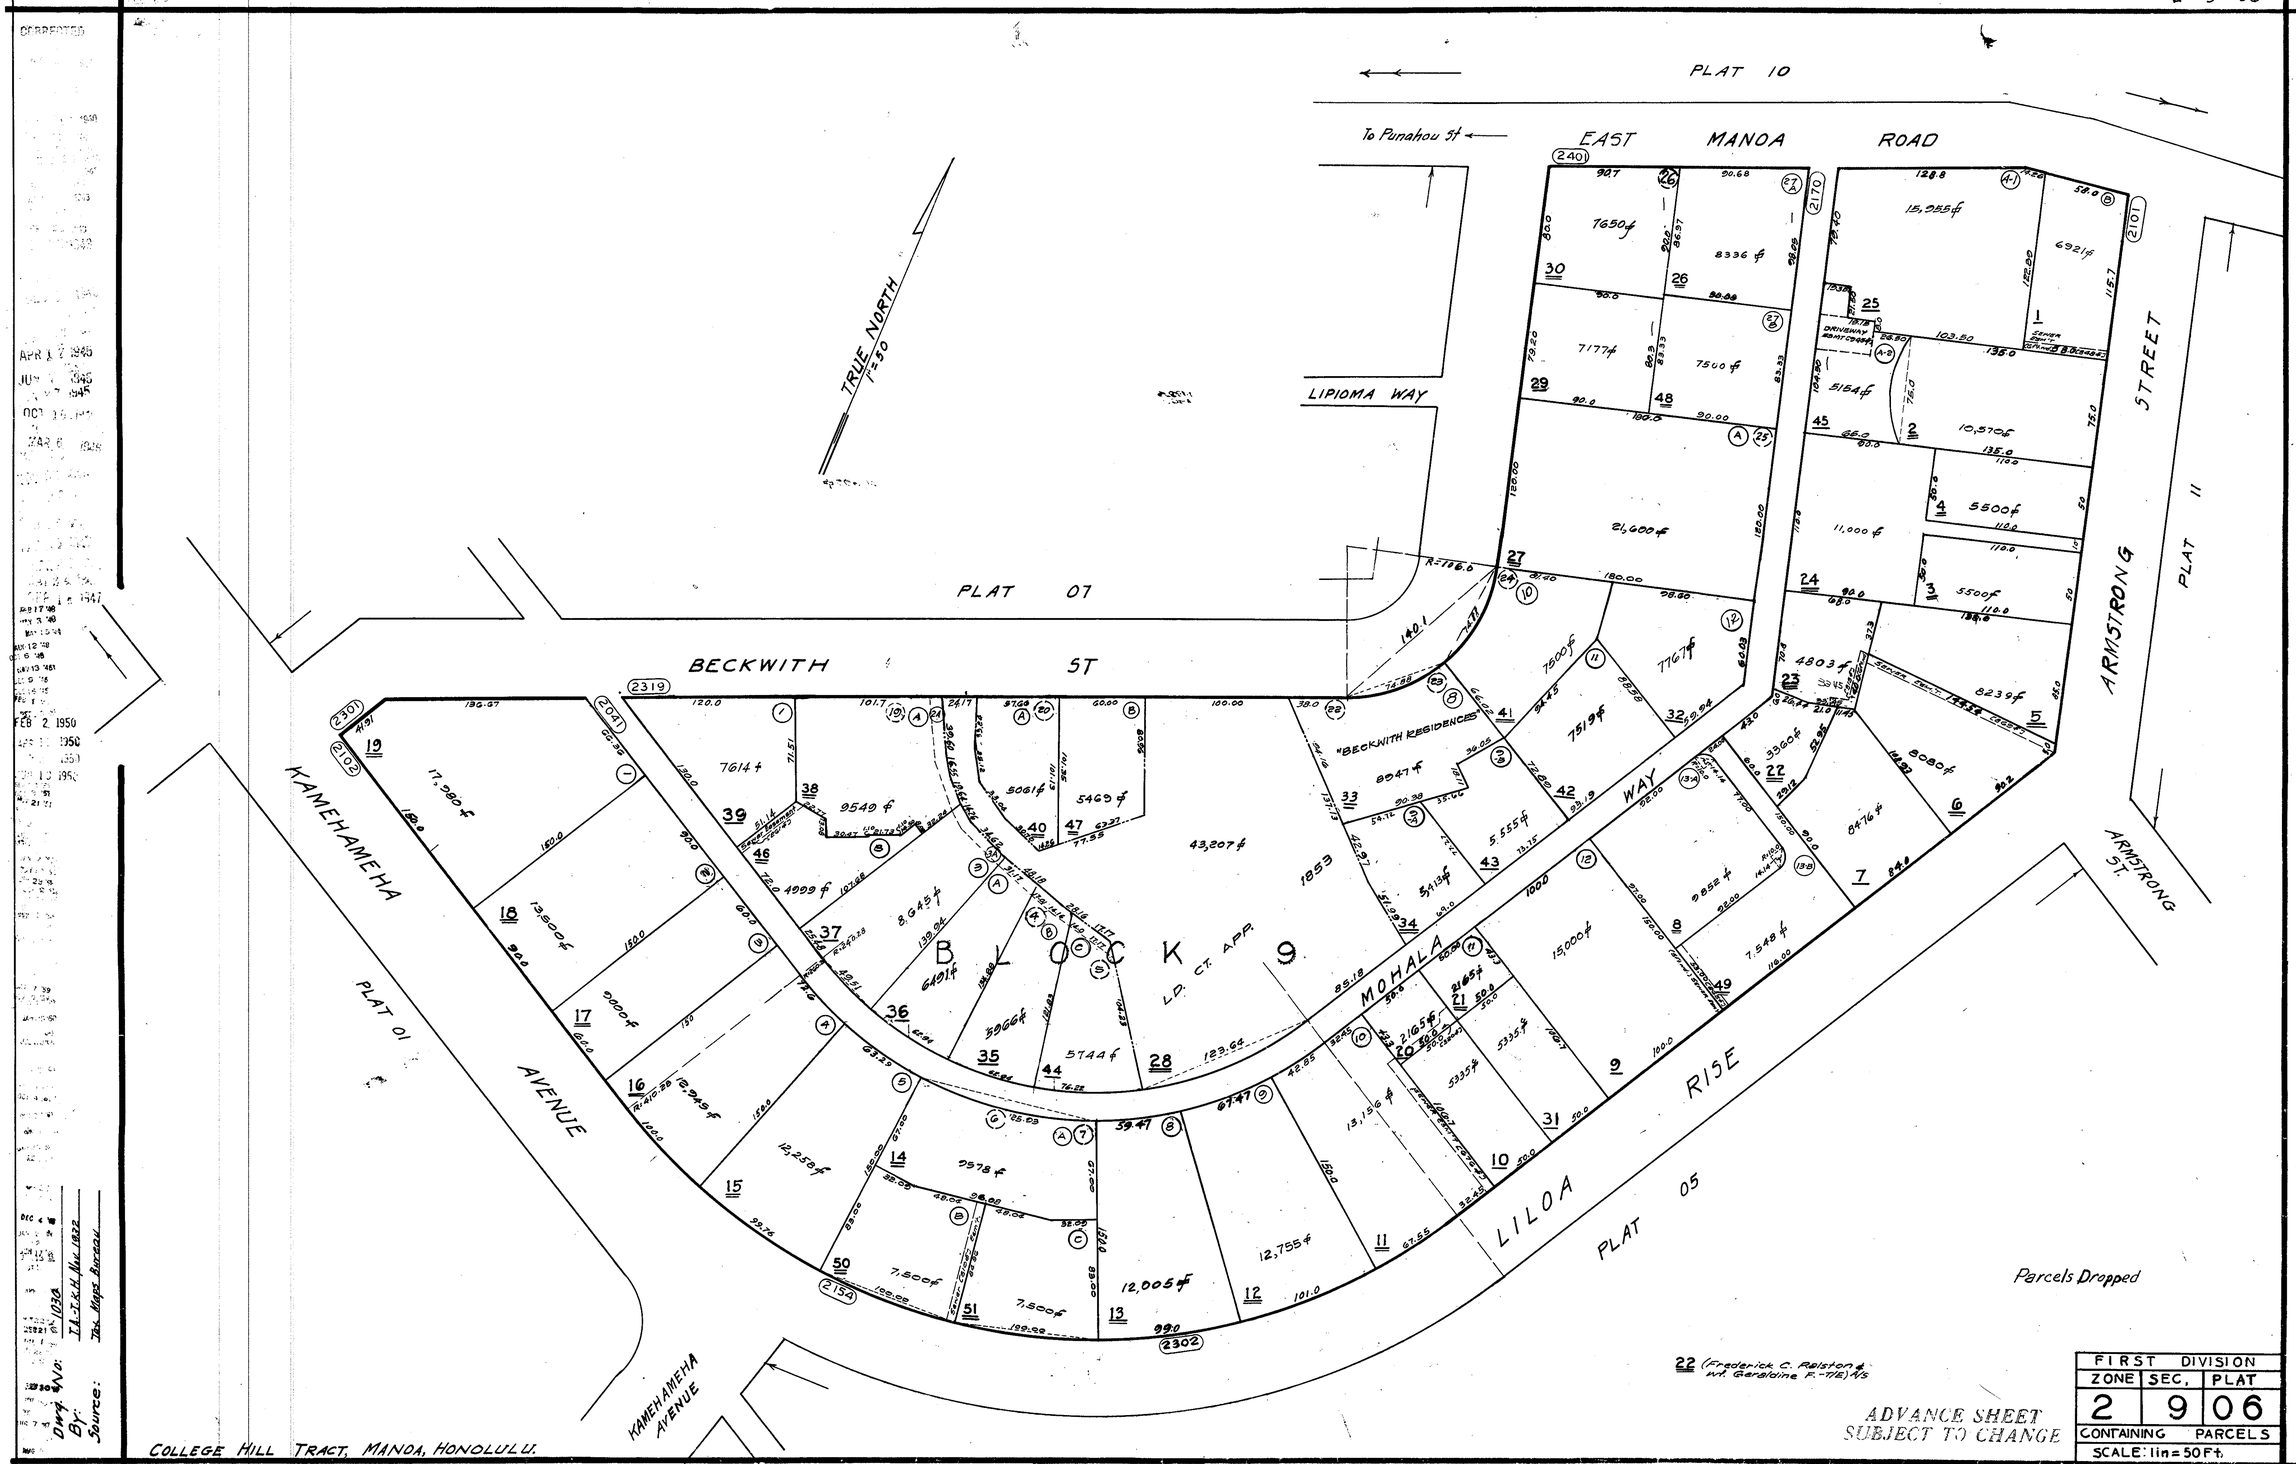
PLAT 10
To Punahou St
EAST MANOA ROAD
LIPIOMA WAY
TRUE NORTH
1"=50'
PLAT 07
BECKWITH ST
"BECKWITH RESIDENCES"
KAMEHAMEHA AVENUE
PLAT 01
BLOCK 9
L.D. CT. APP. 1853
MOHALA WAY
ARMSTRONG STREET
ARMSTRONG ST.
PLAT 11
LILOA RISE
PLAT 05
Parcels Dropped
22 (Frederick C. Ralston & wf. Geraldine F.-TE) N/S
ADVANCE SHEET
SUBJECT TO CHANGE
FIRST DIVISION
ZONE SEC. PLAT
2 9 06
CONTAINING PARCELS
SCALE: 1in=50Ft.
COLLEGE HILL TRACT, MANOA, HONOLULU.
Dwg. No.
By:
Source:
Tax Maps Bureau